


This line should measure 60mm when printed correctly

This drawing is the copyright of Roberts Limbrick Ltd and should not be reproduced in whole or in part or used in any manner whatsoever without their written permission.


Responsibility is not accepted for errors made by others in scaling from this drawing. Use only figured dimensions and report any discrepancies or omissions to the Architect immediately.

Rev	Date	By	CHK	Description
P01	24.10.20	CJF	AWR	Fire Issue
P02	12.11.20	CJF	AWR	Window frame panels shown and corresponding apartments adjusted
P03	24.11.20	SMH	CJF	Cycle Store Reconfigured
P04	14.05.21	SMH	AWR	Layout amended following daylight/sunlight analysis
P05	15.05.2020	SMH	AWR	Layout amended following daylight/sunlight analysis
P06	22.06.2020	SMH	AWR	Issued for Planning

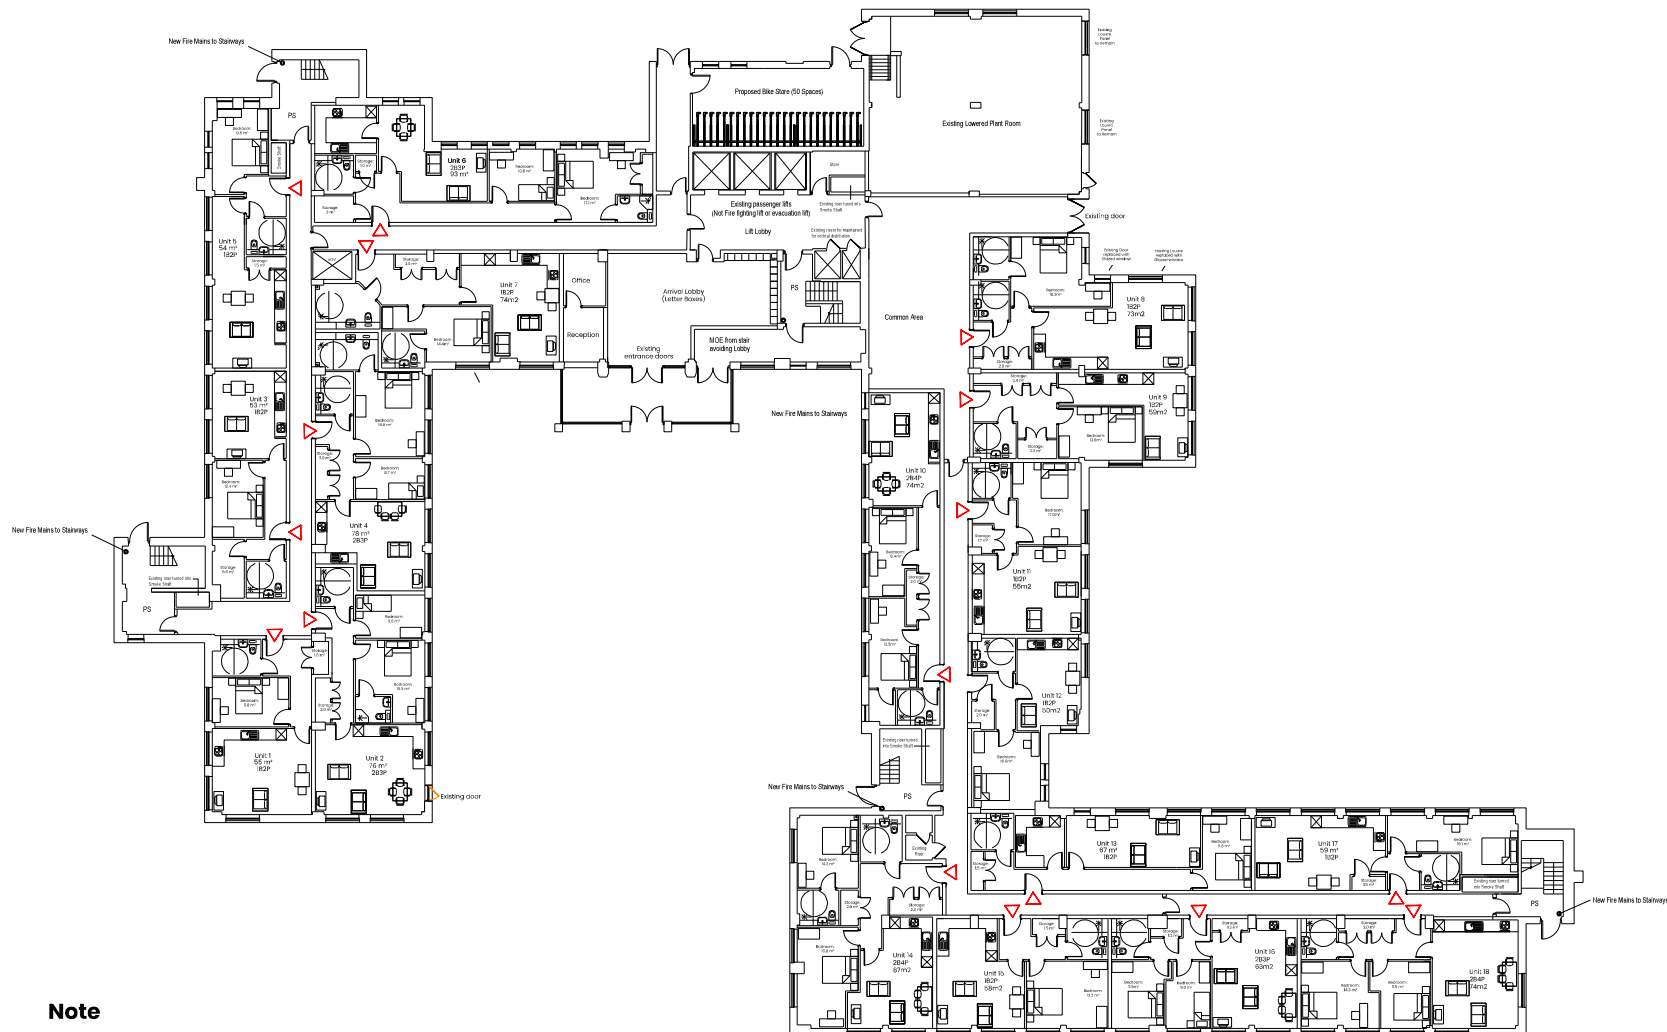

Note

PS = Protected Stairway

 

RL
Roberts Limbrick
03333 405 500
mail@robertslimbrick.com
robertslimbrick.com
Registered Office (England No. 39048102)

Project Name
Exbridge House

Client Name
Telereal Trillium


Drawing Title
Proposed Floor Plans
Ground Floor

Scale 1/200 • A2 **Project No.** 9572

Status A3 **Purpose Of Issue** Issued for Planning


Project Orig Vol Level Form Role
9572 • RL • XX • 00 • DR • A

Number P2101 **Revision** P06

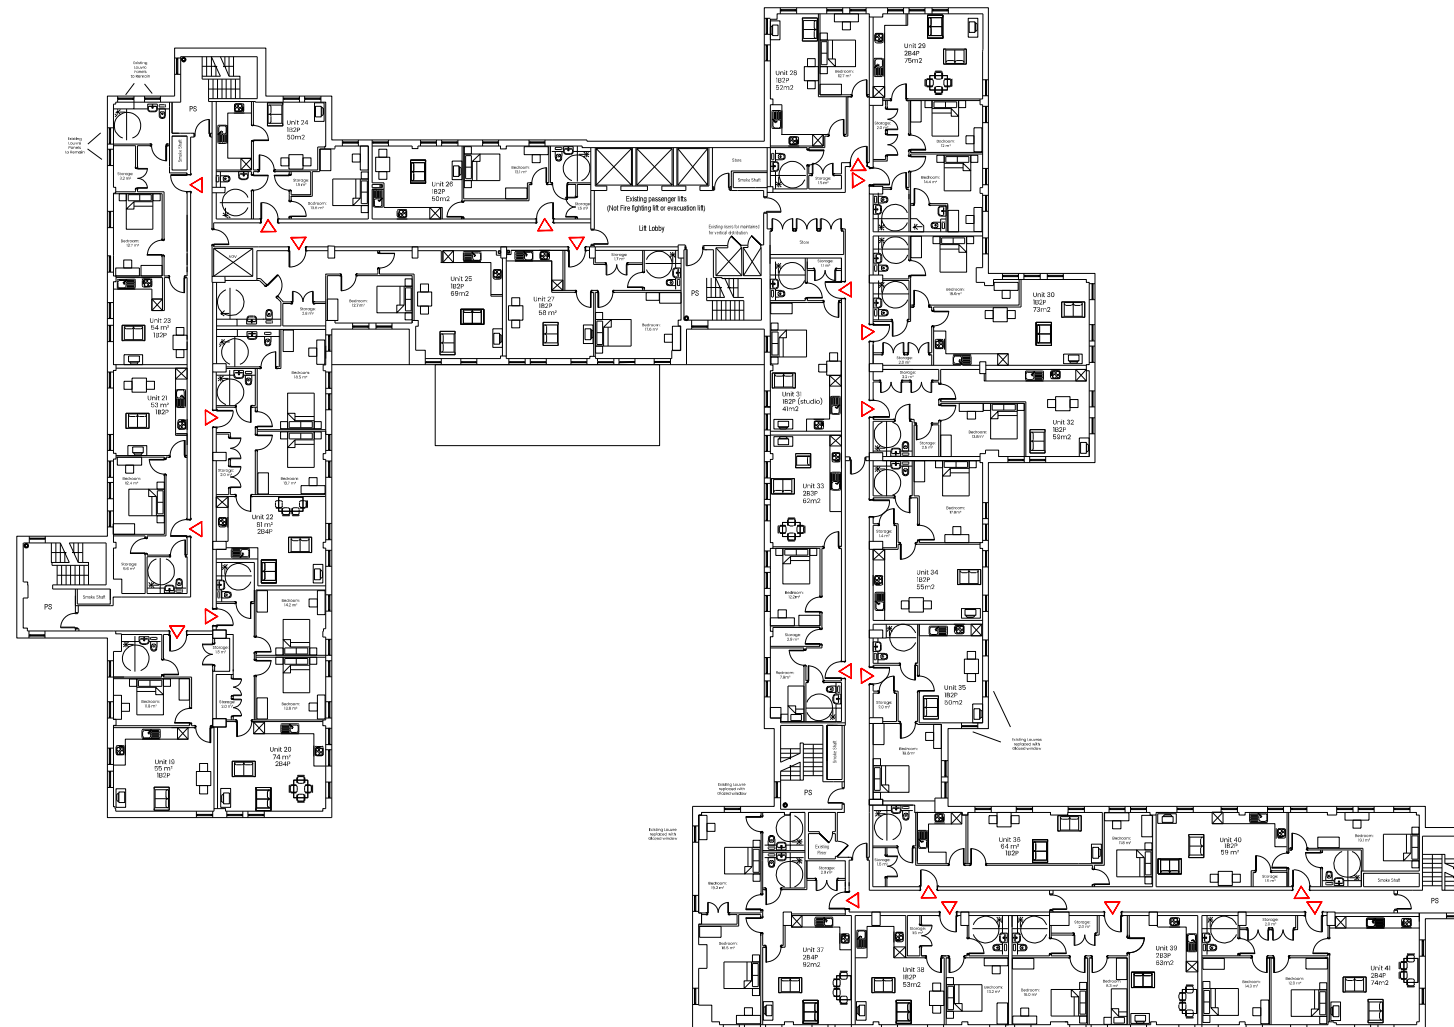

Note

PS = Protected Stairway

 

This line should measure 60mm when printed correctly				
This drawing is the copyright of Roberts Limbrick Ltd and should not be reproduced in whole or in part or used in any manner whatsoever without their written permission.				
Responsibility is not accepted for errors made by others in scaling from this drawing. Use only figured dimensions and report any discrepancies or omissions to the Architect immediately.				
Rev	Date	By	Chk	Description
P01	24.10.25	CJF	AWR	Fire Issue
P02	12.11.25	CJF	AWR	Window frame panels shown and corresponding apartments adjusted
P03	14.05.26	SMH	AWR	Layout amended following daylight/sunlight analysis
P04	15.06.2026	SMH	AWR	Layout amended following daylight/sunlight analysis
P05	22.06.2026	SMH	AWR	Issued for Planning



03333 405 500
mail@roberts-limbrick.com
roberts-limbrick.com
Registered Office: England No. 3904812

Project Name
Exbridge House

Client Name
Telereal Trillium

Drawing Title
Proposed Floor Plans
First Floor

Scale
1/200 • A2

Project No.
9572


Status
A3

Purpose Of Issue
Issued for Planning

Project Org Vol Level Form Role
9572 • RL • XX • 01 • DR • A

Number
P2111

Revision
P05

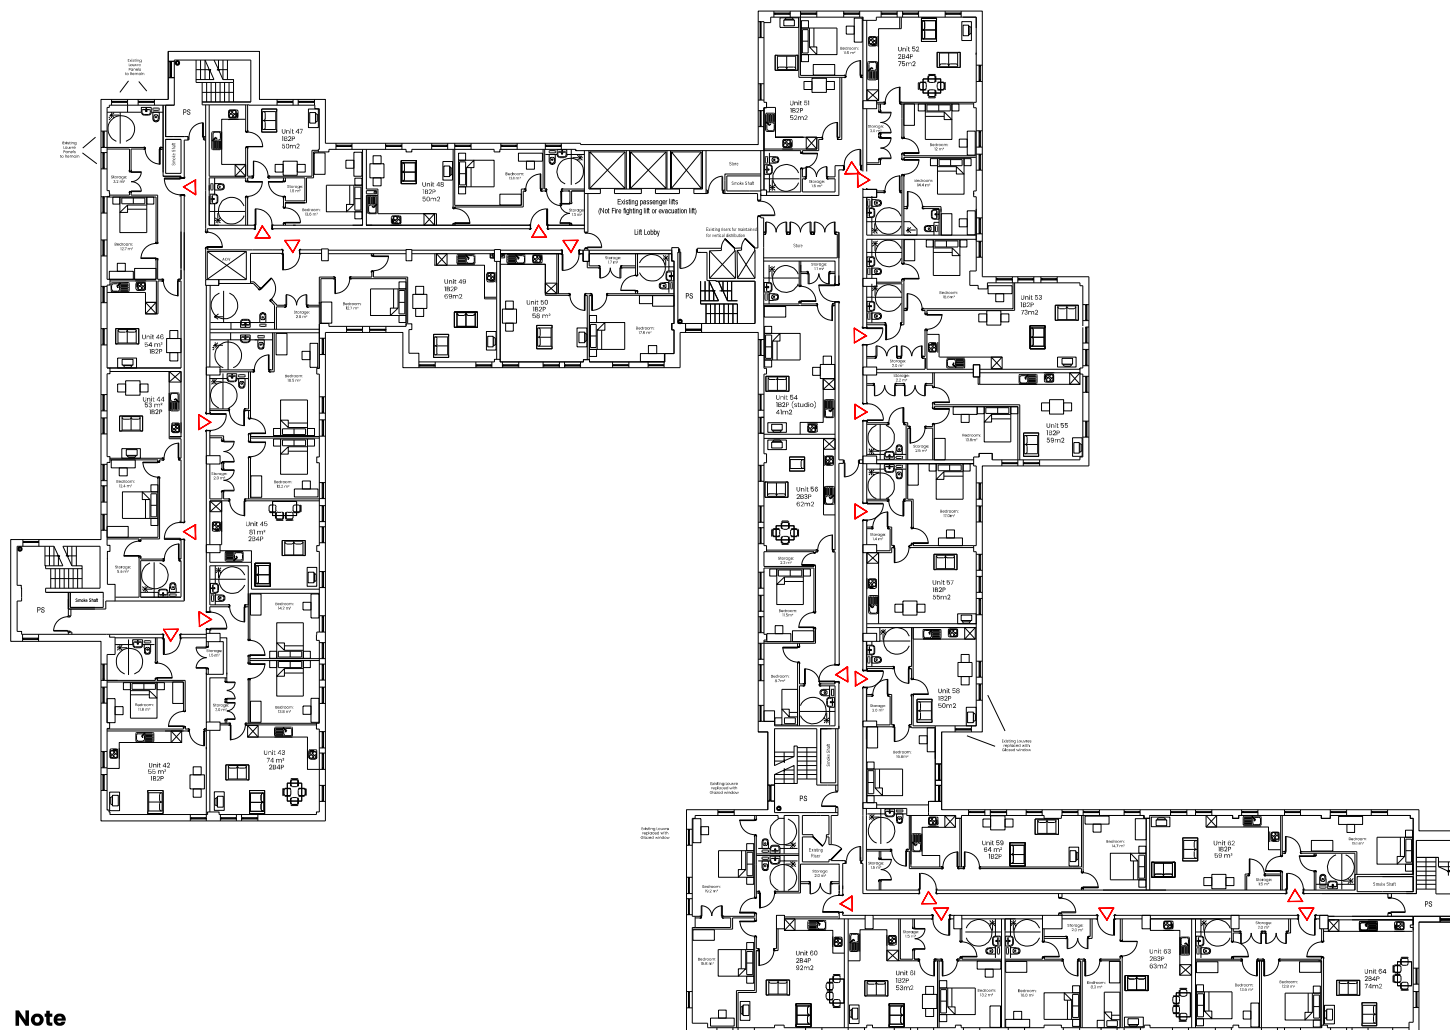

Note

PS = Protected Stairway



This line should measure 60mm when printed correctly			
This drawing is the copyright of Roberts Limbrick Ltd and should not be reproduced in whole or in part or used in any manner whatsoever without their written permission.			
Responsibility is not accepted for errors made by others in scaling from this drawing. Use only figured dimensions and report any discrepancies or omissions to the Architect immediately.			
Rev	Date	By	Chk Description
P01	24.10.20	CLF	AWR First Issue
P02	12.11.20	CLF	AWR Window frame panels shown and corresponding apartments adjusted
P03	14.05.21	SMH	AWR Layout amended following daylight/sunlight analysis
P04	16.06.2020	SMH	AWR Layout amended following daylight/sunlight analysis
P05	22.06.2020	SMH	AWR Issued for Planning



Roberts Limbrick

03333 405 500
mail@robertslimbrick.com
robertslimbrick.com

Registered Office (England No. 39048102)

Project Name

Exbridge House

Client Name

Telereal Trillium

Drawing Title

Proposed Floor Plans
Second Floor

Scale

1/200 • A2

Project No.

9572

Status

A3

Purpose Of Issue

Issued for Planning


Project	Org	Vol	Level	Form	Role
9572	• RL	• XX	• 02	• DR	• A

Number

P2121

Revision

P05

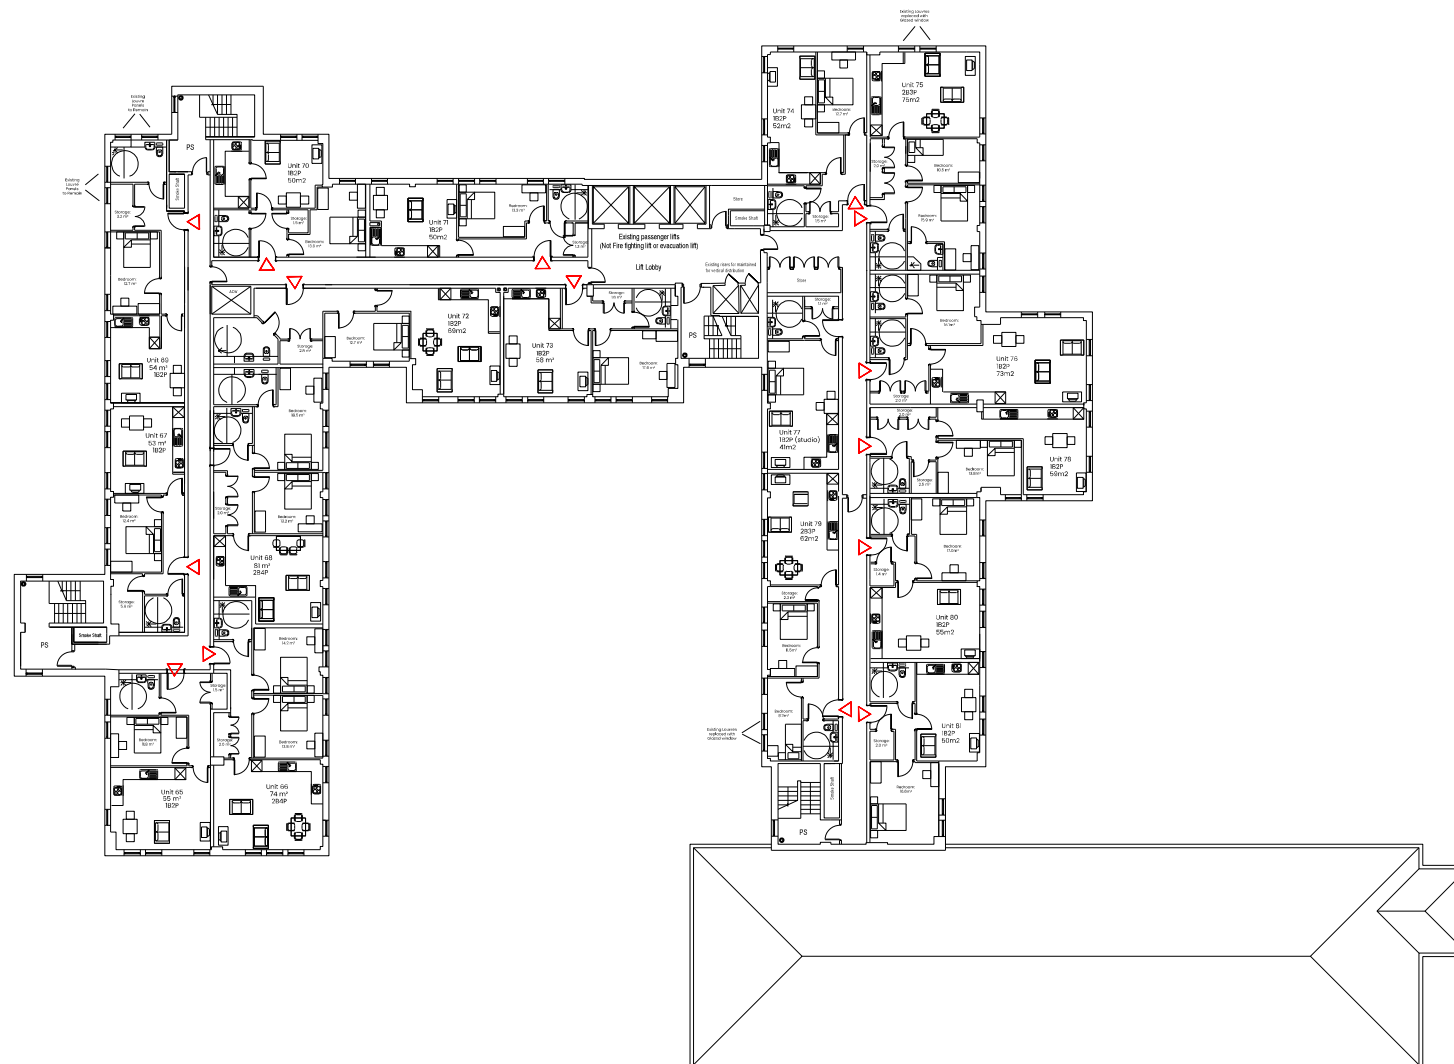

Note

PS = Protected Stairway



This line should measure 60mm when printed correctly			
This drawing is the copyright of Roberts Limbrick Ltd and should not be reproduced in whole or in part or used in any manner whatsoever without their written permission.			
Responsibility is not accepted for errors made by others in scaling from this drawing. Use only figured dimensions and report any discrepancies or omissions to the Architect immediately.			
Rev	Date	By	Chk Description
P01	24.10.25	CLF	AWR First Issue
P02	12.11.25	CLF	AWR Window frame panels shown and corresponding apartments adjusted
P03	14.05.26	SMH	AWR Layout amended following daylight/sunlight analysis
P04	16.06.2026	SMH	AWR Layout amended following daylight/sunlight analysis
P05	22.06.2026	SMH	AWR issued for Planning



Roberts Limbrick

03333 405 500
mail@robertslimbrick.com
robertslimbrick.com

Registered Office: England No. 31614812

Project Name

Exbridge House

Client Name

Telereal Trillium

Drawing Title

Proposed Floor Plans
Third Floor

Scale	Project No.
1/200 • A2	9572

Status	Purpose Of Issue
A3	Issued for Planning

Project	Org	Vol	Level	Form	Role
9572	• RL	• XX	• 03	• DR	• A

Number	Revision
P2131	P05