
NOTES

A. bar removed shown dotted
B. existing curved banquette replaced with straight banquete
C. existing banquette re-covered
D. existing servery replaced with a longer length servery
E. new marble tops to existing counter
F. existing timber floor boards lightly sanded and sealed
G. new opening formed in kitchen wall and fitted with fire shutter

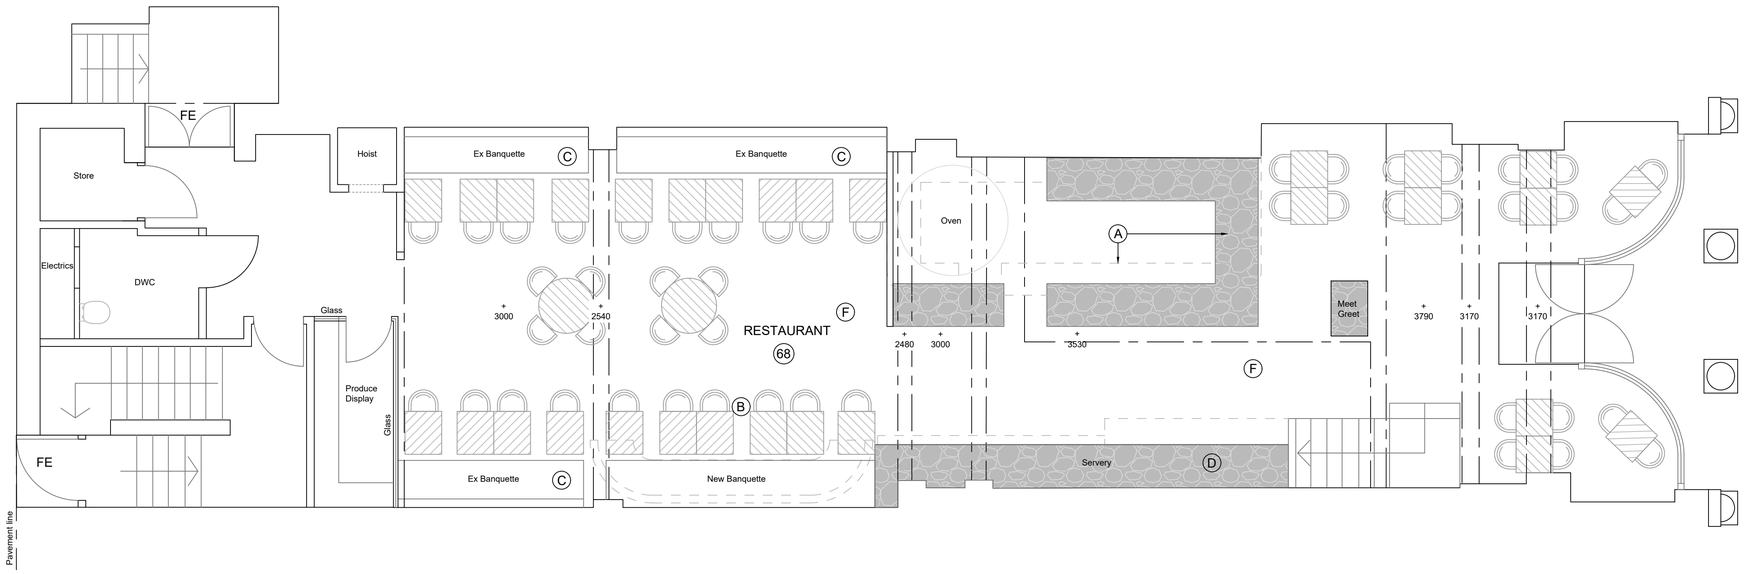



Paul Gorringe

Registered Architect + Designer

project title
Franco Manca
43 Promenade
Cheltenham
GL50 1LE

drawing title
Ground Floor Plan - Proposed

date
August 2021

scale
1.50@A1


drawing no.
2103-10

revision

contact **paul@katzvaughan.co.uk**
katzvaughan.co.uk
07767 871854

NOTES

A. bar removed shown dotted
B. existing curved banquette replaced with straight banquete
C. existing banquette re-covered
D. existing servery replaced with a longer length servery
E. new marble tops to existing counter
F. existing timber floor boards lightly sanded and sealed
G. new opening formed in kitchen wall and fitted with fire shutter

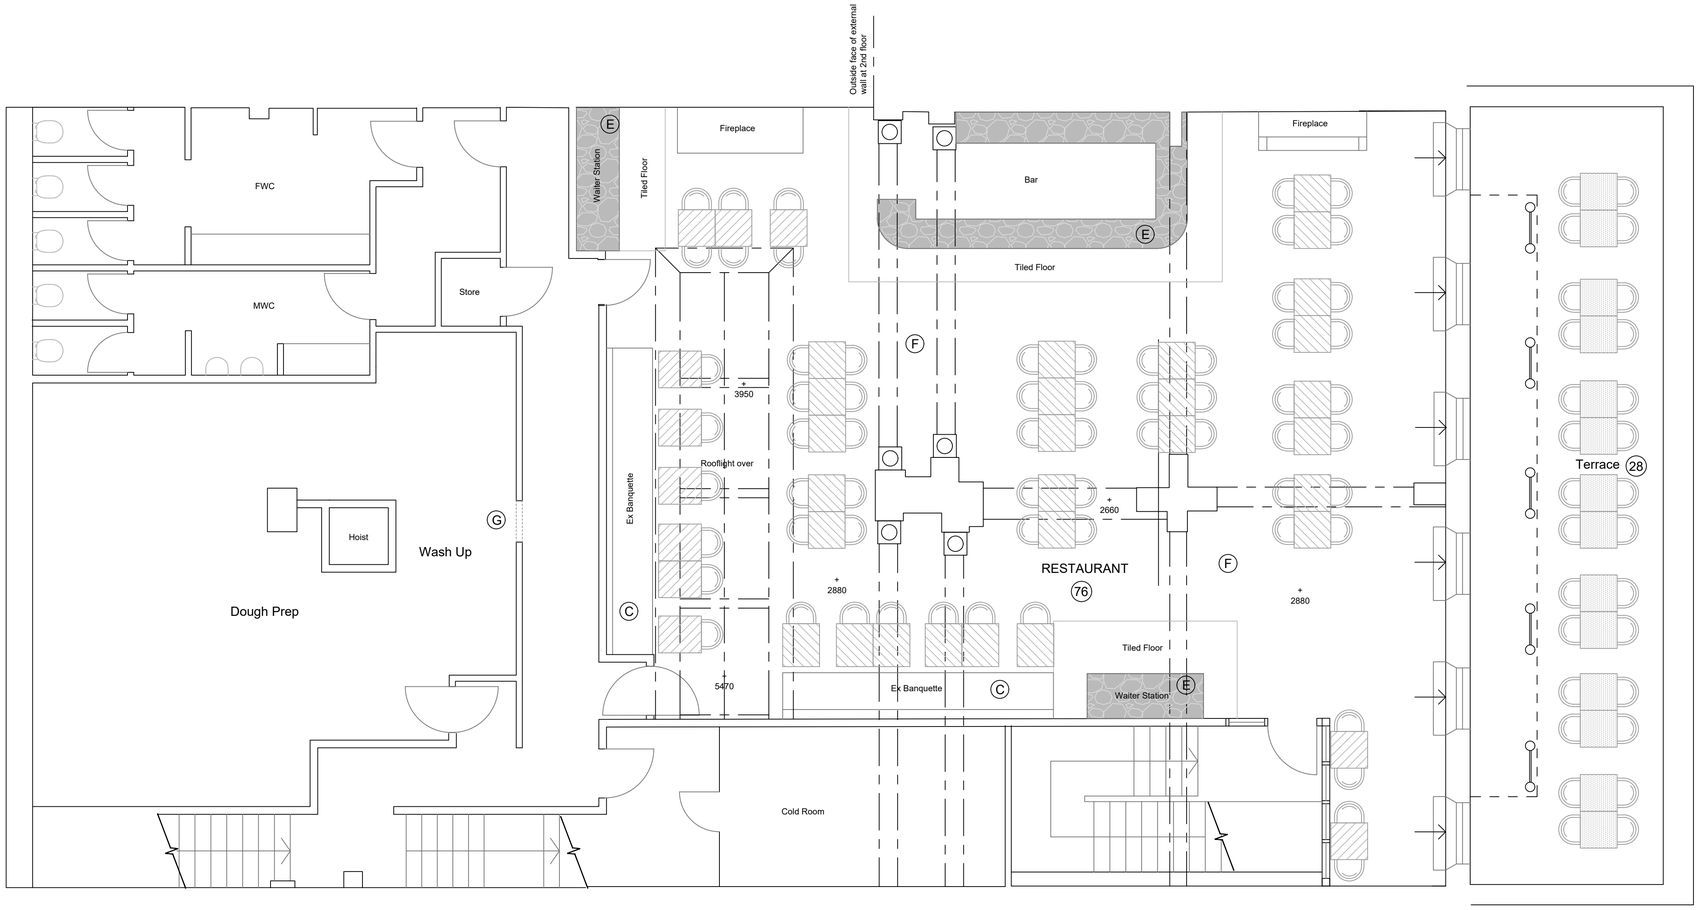

Scale bar 1:50

0m 1 2 4 5 10

Paul Gorringe

Registered Architect + Designer

project title
Franco Manca
43 Promenade
Cheltenham
GL50 1LE

drawing title
First Floor Plan - Proposed

date
August 2021

scale
1.50@A1

drawing no.
2103-11

revision

contact paul@katzvaughan.co.uk
katzvaughan.co.uk
07767 871854