Drawings are based on original records and are therefore for layout purposes only. scale is not guaranteed accurate.

Whilst every care has been taken with the location of doors, windows etc, the accuracy of this is limited and the positions are indicative. Always verify this data on site before commencement of any work.

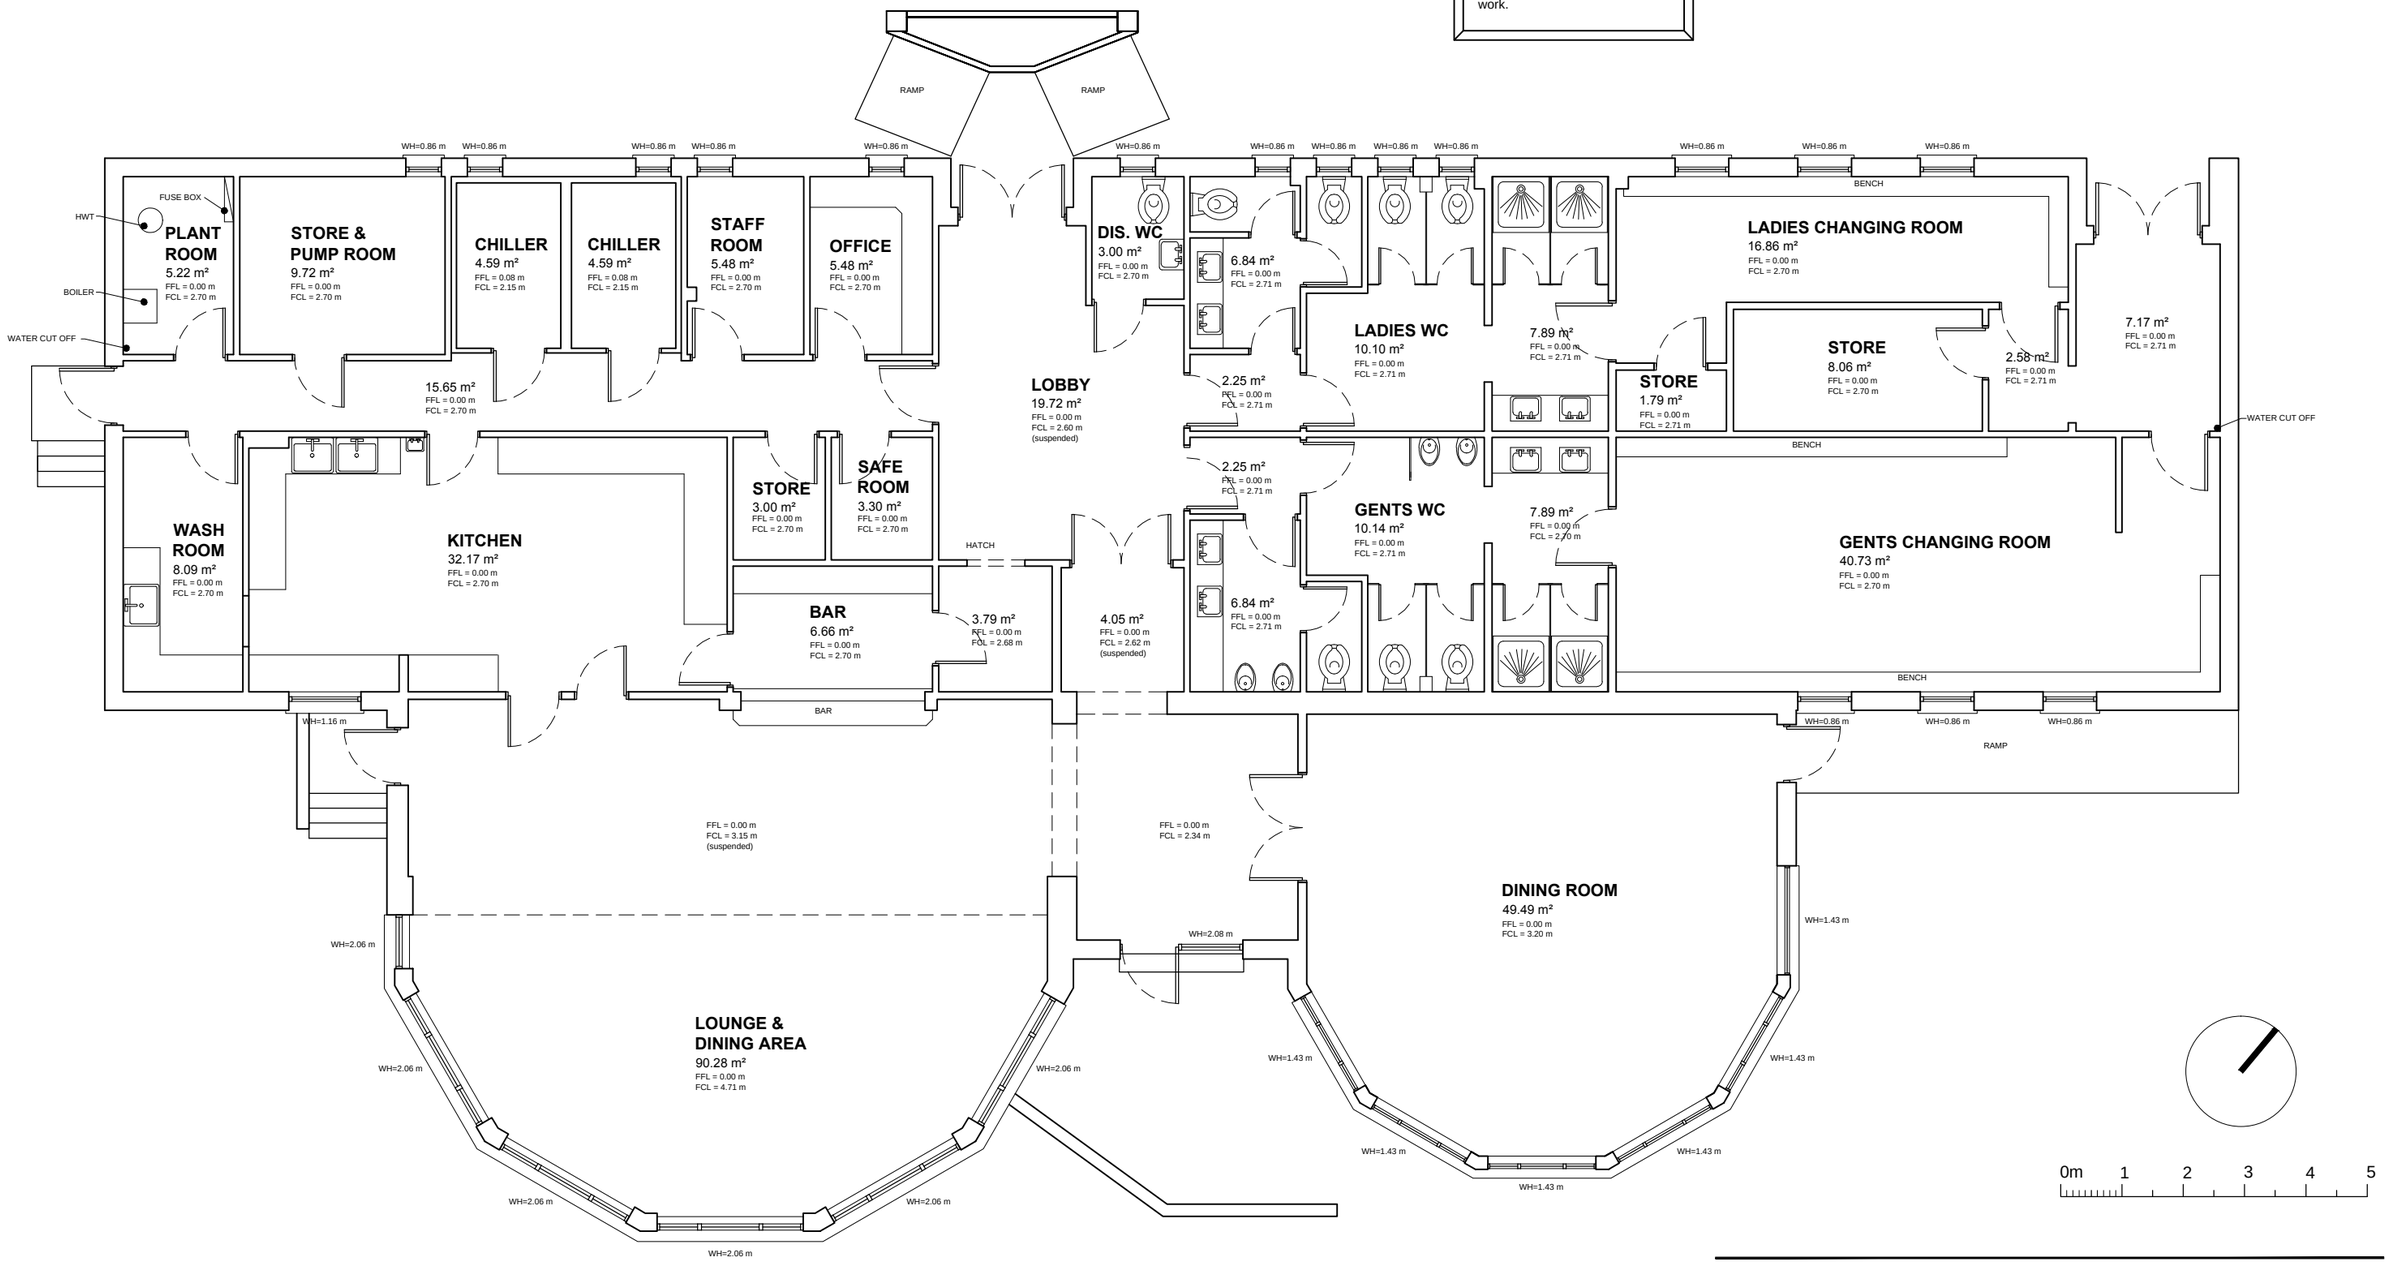

GROUND FLOOR LAYOUT

Gross Internal Floor Area (GIFA) = 430 m²

Peter Wilson Building
West Mains Road
Edinburgh
EH9 3JG

t. 0131 535 4000
w. www.sruc.ac.uk

Do not scale or interrogate this drawing. © SRUC. all rights reserved.

project
Club House
Elmwood College, Golf Club

drawing title
Existing Ground Floor Plan

job no.	drawing no.	revision	date
	EL/36		30.05.2013

scale @ A3	status	drawn
1:100	FOR INFORMATION	F&G