

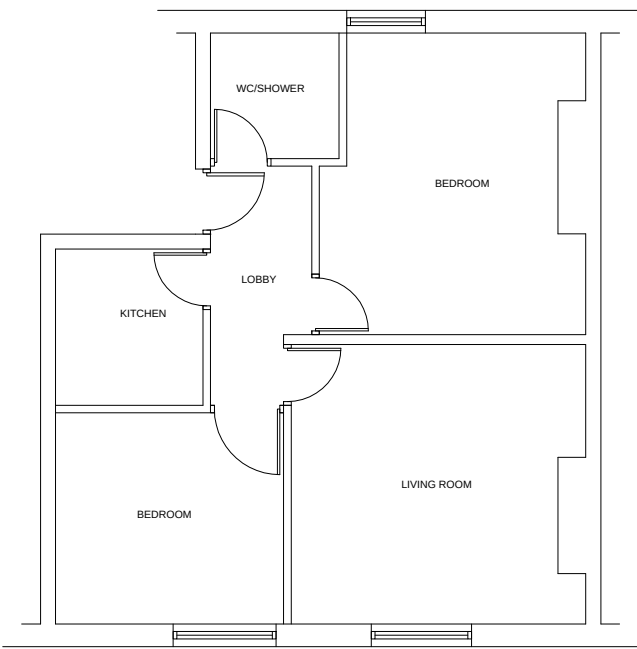


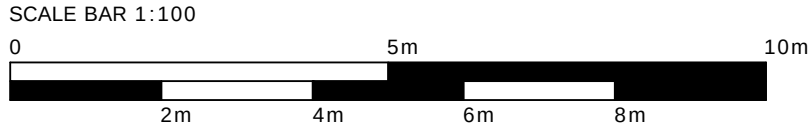


FLAT - D 46 sqm

ALL DIMENSIONS TO BE CHECKED ON SITE
ONLY TO BE SCALED FOR PLANNING AND BUILDING REGS PURPOSES

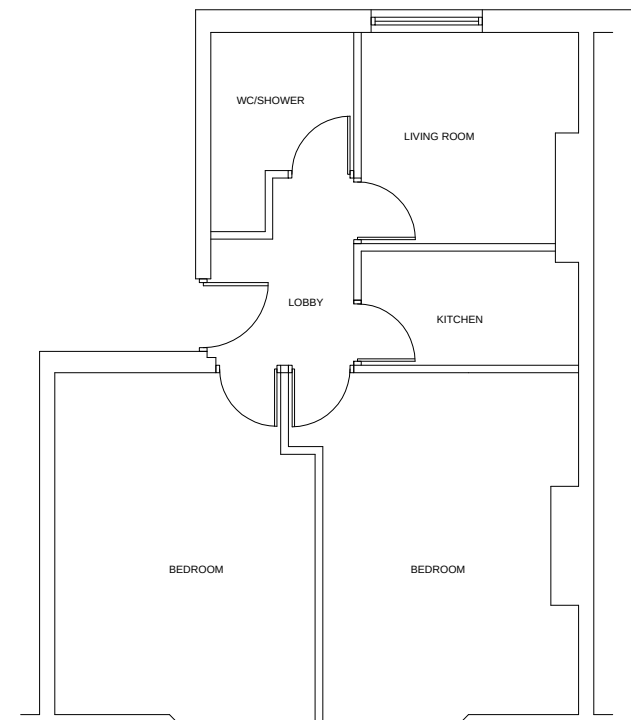


FLAT - C 52 sqm

ALL DIMENSIONS TO BE CHECKED ON SITE
ONLY TO BE SCALED FOR PLANNING AND BUILDING REGS PURPOSES

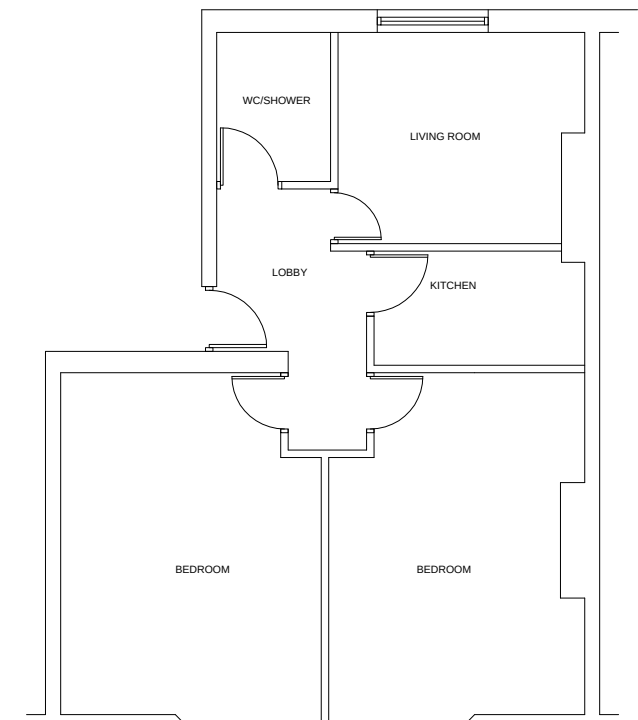


FLAT - B 52 sqm

ALL DIMENSIONS TO BE CHECKED ON SITE
ONLY TO BE SCALED FOR PLANNING AND BUILDING REGS PURPOSES

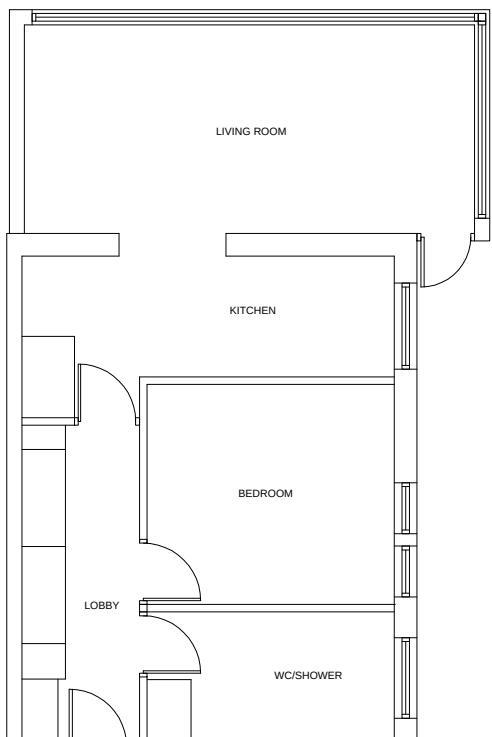

FLAT - A 47 sqm

ALL DIMENSIONS TO BE CHECKED ON SITE
ONLY TO BE SCALED FOR PLANNING AND BUILDING REGS PURPOSES

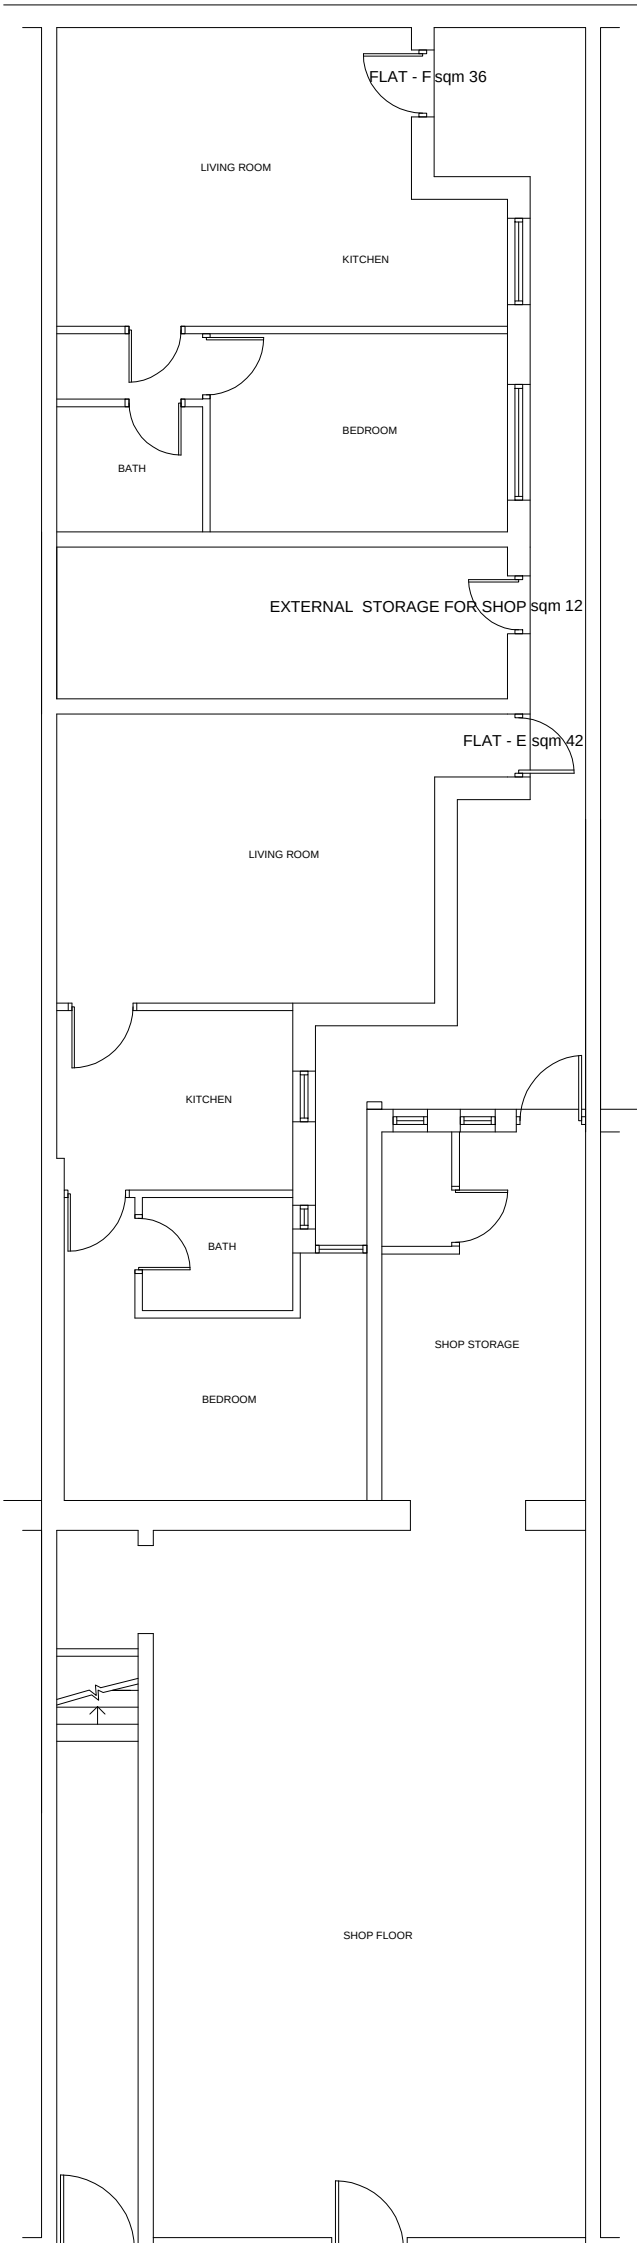

SHOP 67 sqm

ALL DIMENSIONS TO BE CHECKED ON SITE
ONLY TO BE SCALED FOR PLANNING AND BUILDING REGS PURPOSES



REVISIONS

No.	Date	By	Descriptions
(01)			
(02)			
(03)			
(04)			
(05)			
(06)			

ALL DIMENSIONS TO BE CHECKED ON SITE
ONLY TO BE SCALED FOR PLANNING AND BUILDING REGS PURPOSES

Mr Tharmakulasingam

**Shop & flats at 6, The vale,
Uxbridge road. W3 7SB**

JOB No. 21090	DRAWING No. 01
SCALE 1:100	DATE Jul.2026
DRAWN BY K.K	REVISION (00)