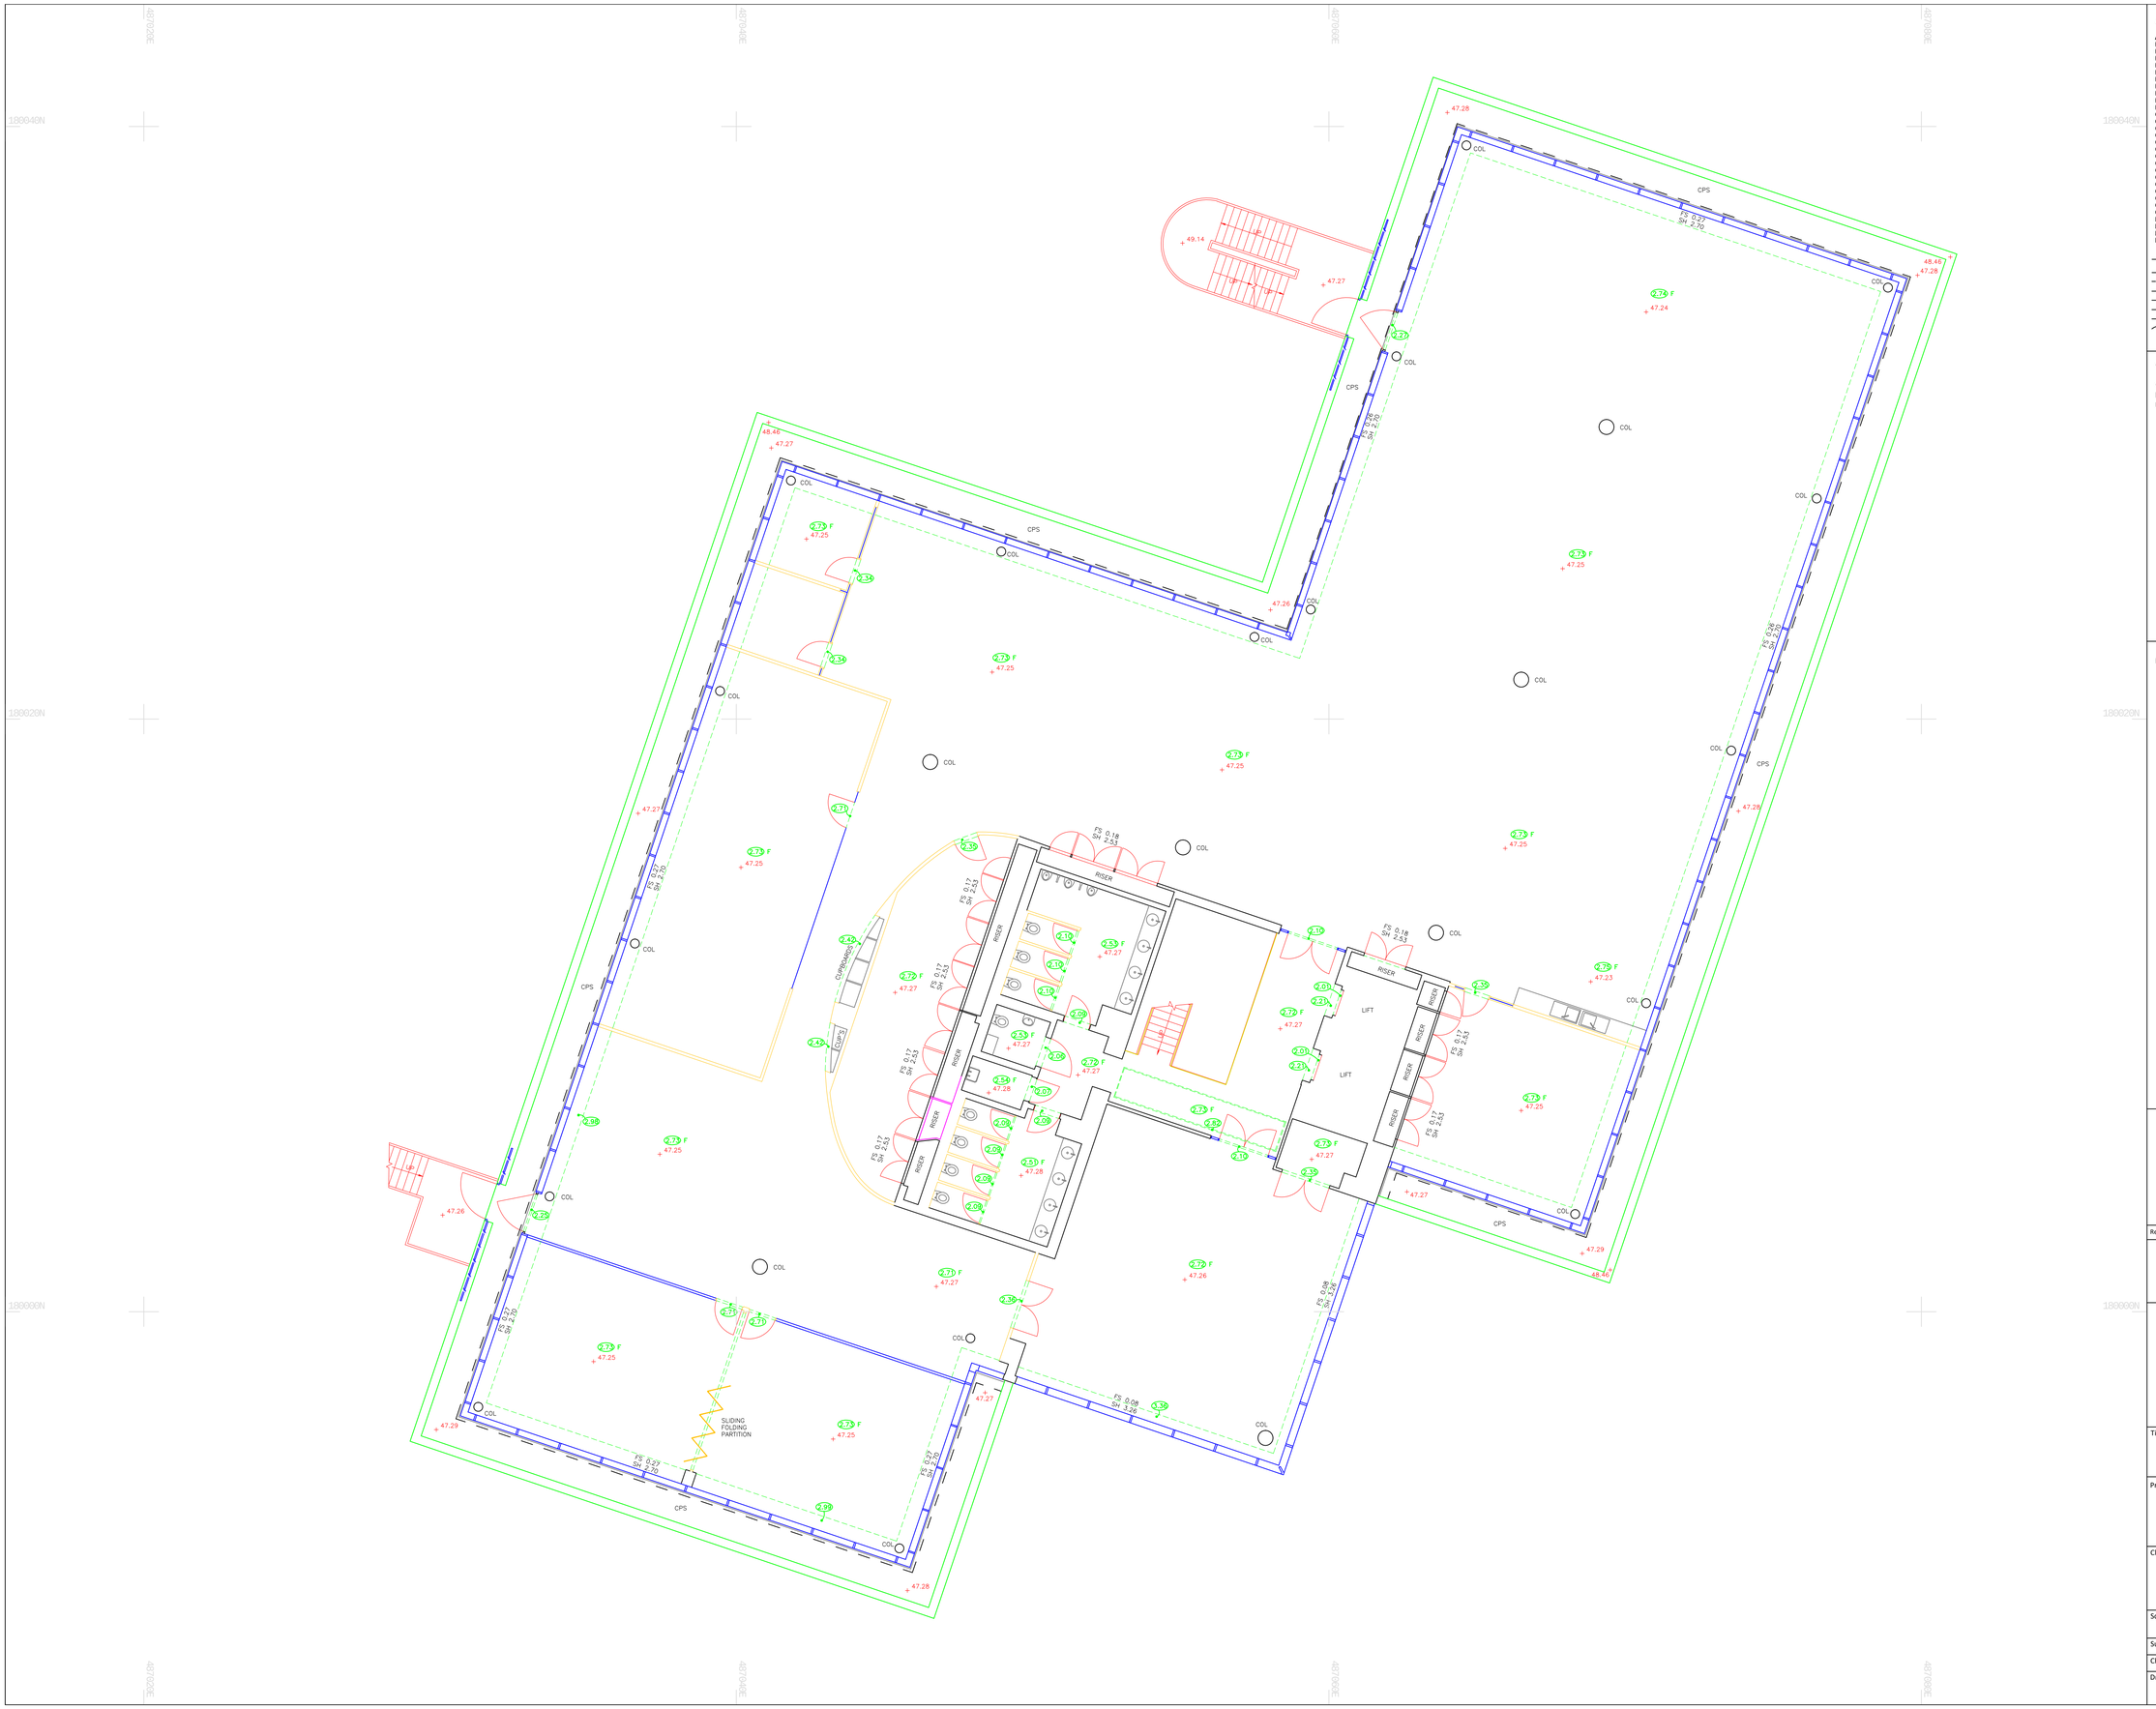

ABBREVIATIONS

AB	Air Brick	ELEC	Electricity	RG	Rough Ground
B	Bollard	FB	Flower Bed	RS	Road Sign
BB	Belisha Beacon	FH	Fire Hydrant	RSJ	Rolled Steel Joist
BH	Borehole or Beam Height	FL	Floor Level	RWP	Rain Water Pipe
BL	Bed Level	FS	Floor to Sill	S	Spread or Stone
BP	Brick Pavlors	G	Gully	SC	Stop Cock
BRW	Brick Retaining Wall	GV	Gas Valve	SH	Sill to Head
BS	Bus Stop	H	Height in Metres	SL	Soffit Level or Skylight
BT	British Telecom	IC	Inspection Cover	SP	Arch Springer Height
BW	Brick Wall	IL	Invert Level	SPS	Stone Paving Slabs
BWF	Barbed Wire Fence	IRF	Iron Railing Fence	SCR	Sill to Arch Crown Height
CB	Control Box	IWF	Interwoven Fence	SSP	Sill to Arch Springer Height
CBF	Close Boarded Fence	KO	Kerb Outlet	SW	Stone Wall
CBW	Concrete Block Wall	L	Light	TCSU	Traffic Control
CIF	Corrugated Iron Fence	LP	Lamp Post	T	Top Heights
CL	Cover Level	MH	Manhole	TL	Traffic Light
CLF	Chain Link Fence	MKR	Marker	TMAC	Tarmac
CLSF	Chain Link Security Fence	OV	Overflow Pipe	TP	Telephone Pole
CONC	Concrete	O/H	Overhead	TPS	Tactile Paving Slabs
CPF	Concrete Panel Fence	P	Post	ToW	Top of Wall
CPS	Concrete Paving Slabs	PALF	Palisade Fence	UTL	Unable To Lift
CR	Arch Crown Height	PF	Picket Fence	V	Vent
CRW	Concrete Retaining Wall	PIT	Trial Pit	VP	Vent Pipe
CSU	Ceiling Slopes Up	PL	Pavement Light	W	Window
CTV	Cable Television	PM	Parking Meter	WL	Water Level
CW	Concrete Wall	PRF	Post & Rail Fence	WM	Water Meter
D	Doors	PWF	Post & Wire Fence	WMF	Wire Mesh Fence
DH	Duct Height	R	Render	WPF	Wooden Panel Fence
DP	Down Pipe	RAD	Radiator	WV	Water Valve
DK	Drop Kerb	RE	Rodding Eye	ø	Diameter

Top
Banks
Bottom
Drop Kerbs
Overhead Detail
Fences
Overhead Cables
Change in Surface
Edge of Vegetation

Floor to Ceiling Height
False Ceiling Height
Gate
Survey Station
TREE TYPE
D Diameter
S Spread
H Height

GRID & DATUM

Coordinates - related to OS grid via GPS observations
Levels - related to OS datum via GPS observations
Units - metres

COORDINATE SCHEDULE

Station	Easting	Northing	Level
A	487020.222	179972.784	39.677
B	487070.833	179980.325	39.382
C	487054.958	180035.099	49.130
D	487044.354	179965.213	39.496

NOTES

Rev	Amendment	Date

THE SURVEY ASSOCIATION FULL MEMBER

ISO 9001 Certificate No. CB2000/0001

Cloud 10 Ltd, 27 Old Gloucester Street, London, WC1N 3AX
T: 020 4537 5522 E: info@cloud10ltd.co.uk
www.cloud10ltd.com

Title
2nd Floor

Project
Costain House
1 Vanwal Road
Maidenhead
SL6 4UB

Client
Savills
33 Margaret St
London
W1G0JD

Scale
1:100 @ A1

Surveyor	FN	Measured	Apr-2024	Revision
Checked	ET	Issued	Apr-2024	-

Drawing Name
1429 - 2