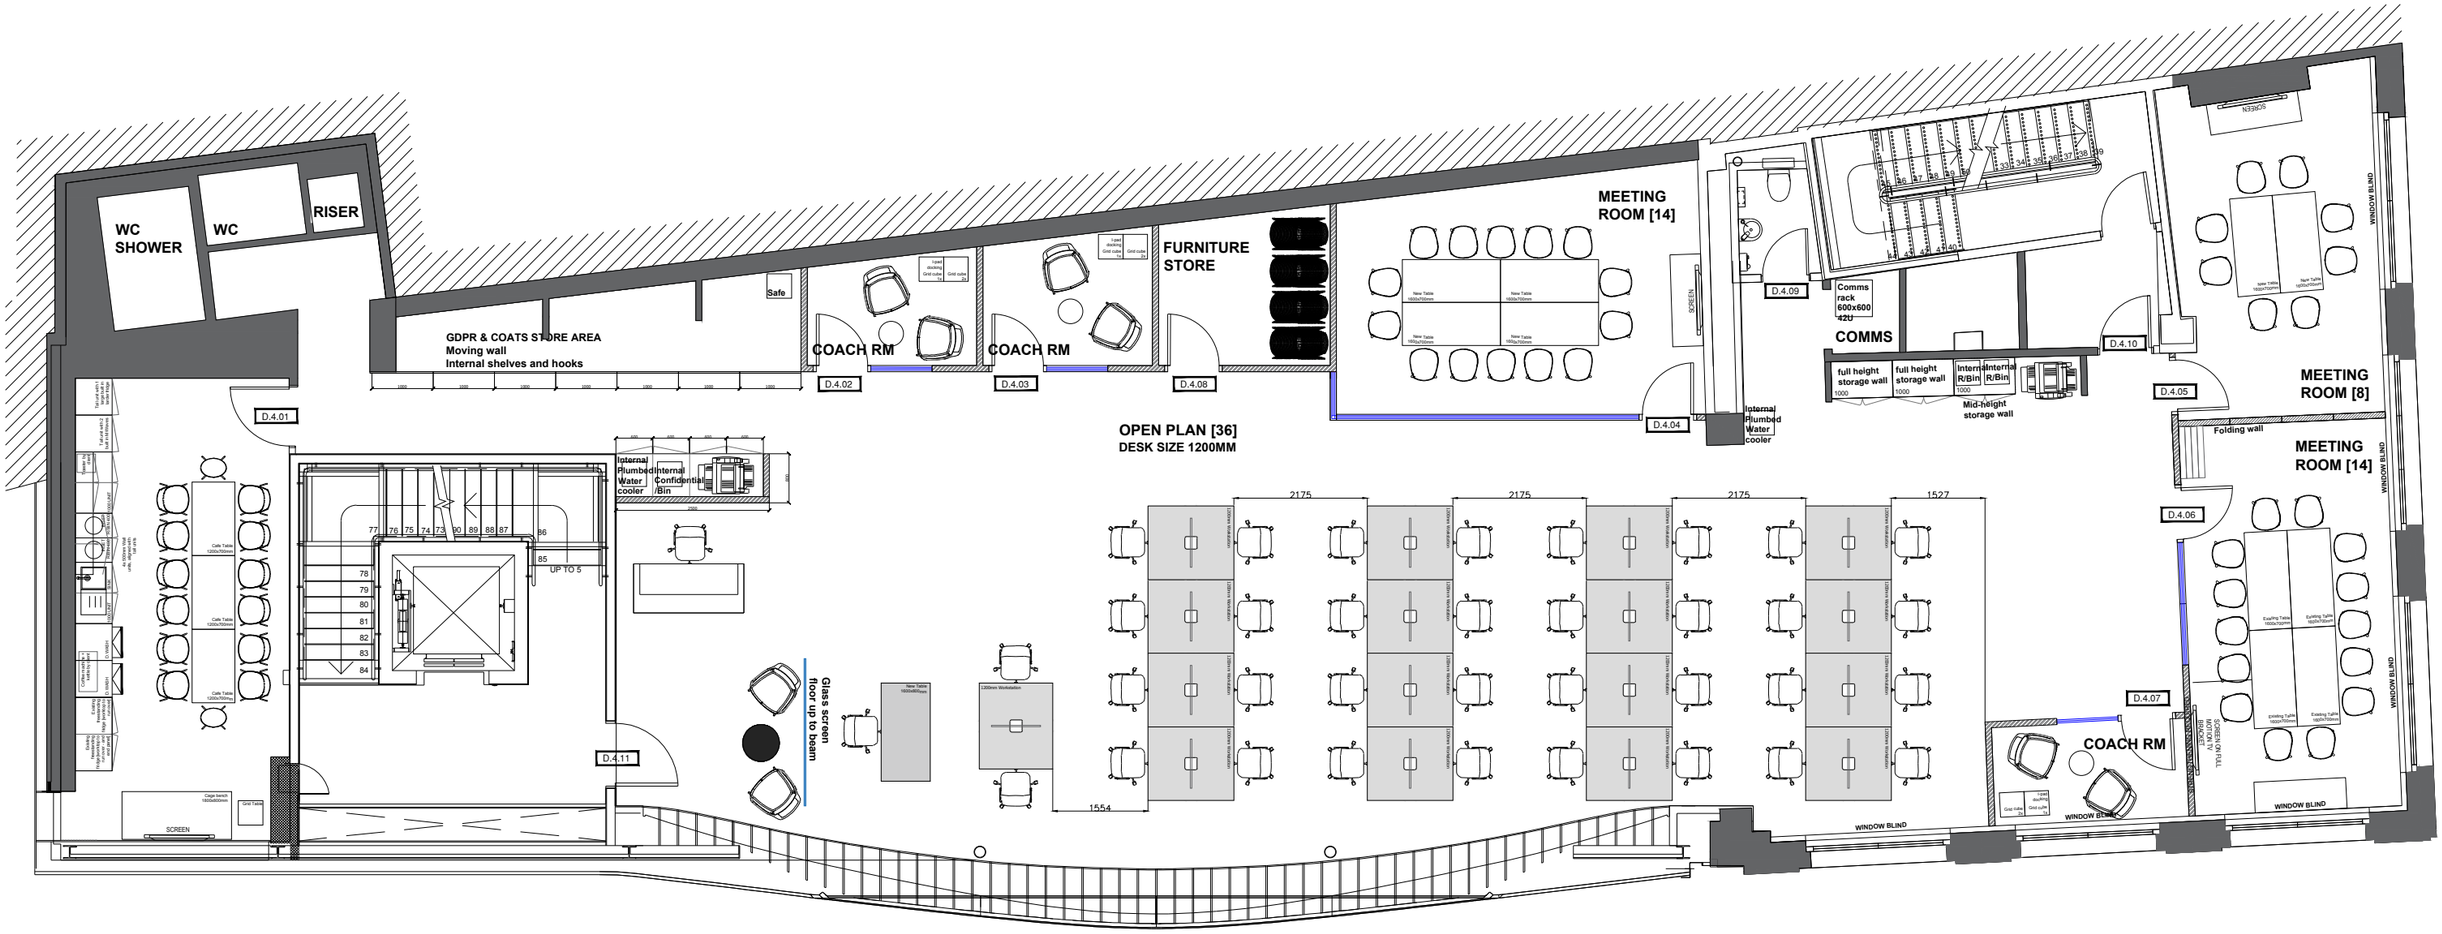

SCALE BAR
4TH FLOOR

0 1 2 3 4 5m

generate.

www.generate-studio.com The Undercroft 1-3 Brixton Road London SW9 6DE

REV	DATE	DRAWN (INITIALS)

PROJECT
FOURTH FLOOR
10 HILLS PLACE
SOHO, LONDON W1F 7SD

CLIENT
NABS
388 OXFORD STREET
LONDON W1C 1JT

TITLE
GENERAL LAYOUT

SCALE	DRAWN	DATE
1:100@A3	CH	26.11.2018

DRAWING NUMBER	ISSUE	REV
HILLS-04-GL	TENDER	A

NOTES

1. Do not scale from this drawing. All dimensions are to be verified by the contractor on site, any discrepancies on this drawing are to be reported to generate studio.
2. The contractor shall not vary any work shown on this drawing without prior approval in writing from generate studio. All drawings to be read in conjunction with project schedules.
3. The contractor shall supply a full set of shop drawings and specifications prior to commencement of work. All finishes to be installed flush, plumb, in plane and square and all joints to align designer detail.
4. This drawing supersedes all previous issues of the same drawing number with an earlier revision suffix.
5. The contractor shall immediately inform generate studio of the effect upon the program and costs of any alterations to the proposed works shown on this drawing.
6. this drawing is subject to copyright & remains the property of generate studio. it must not be re-produced either partially or fully, without the written consent of generate studio.