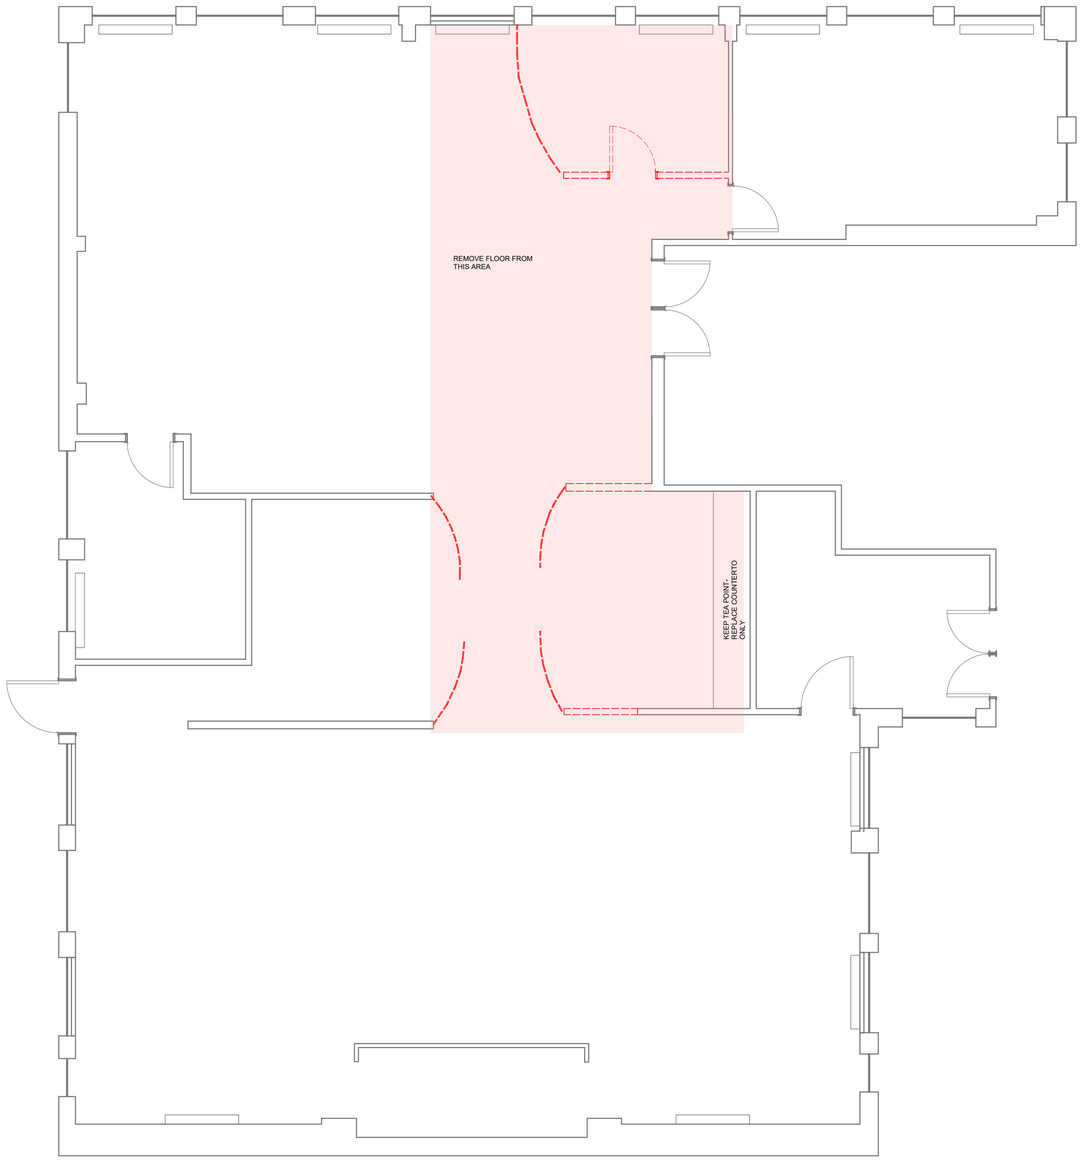

1 00 - DEMOLITION PLAN
Scale 1 : 50

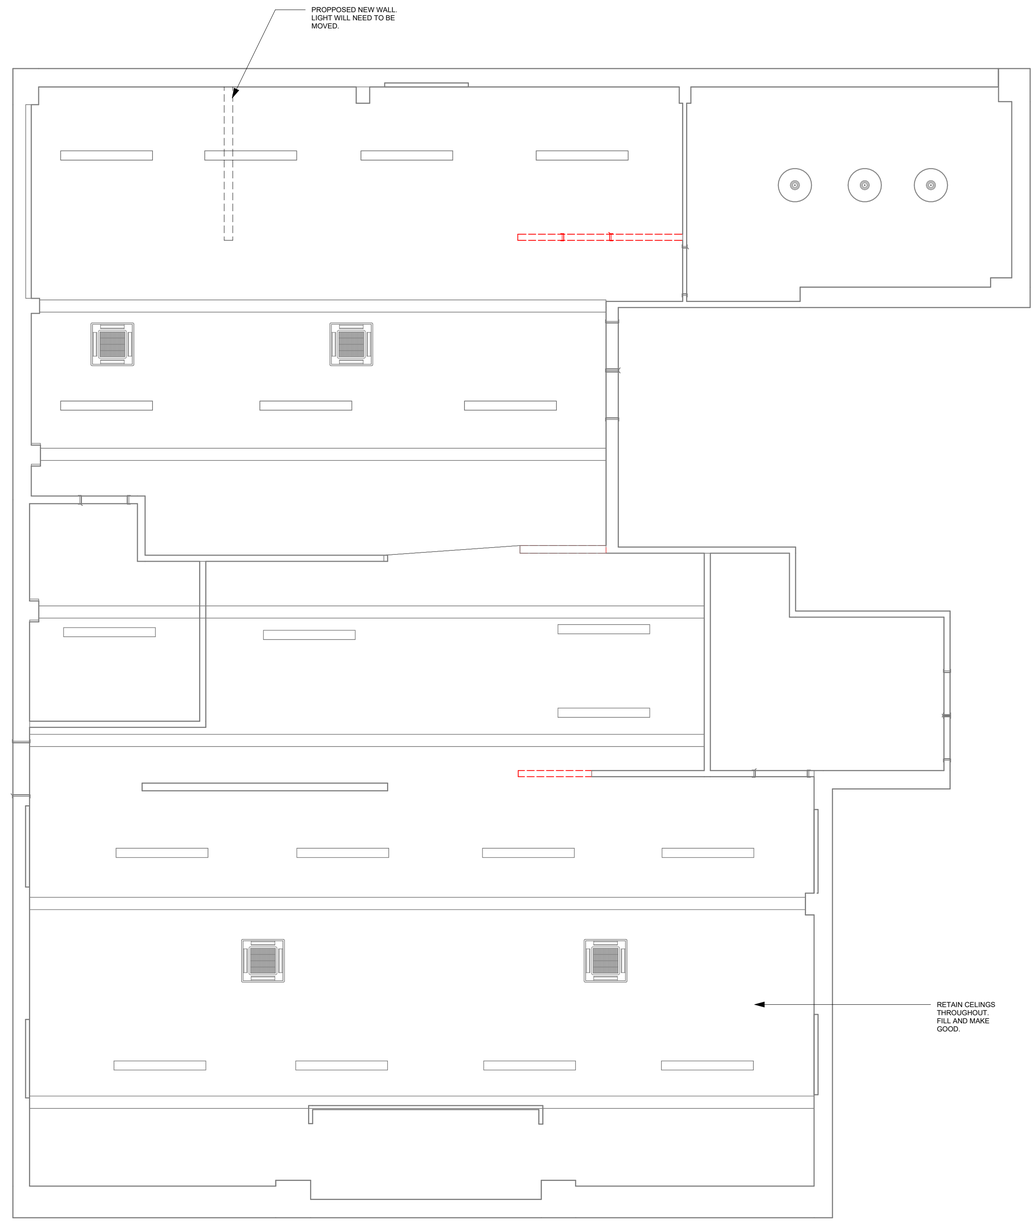

2 00 - DEMOLITION RCP
Scale 1 : 50

DISCLAIMER: E.F.B CAN NOT GUARANTEE COMPLIANCE WITH THE BUILDING REGULATIONS FURTHER WORK MAY BE REQUIRED TO COMPLY TO ALL THE RELEVANT LEGISLATION. ALL DRAWINGS SHOULD BE SUBMITTED TO BUILDING CONTROL FOR THEIR COMMENTS. E.F.B ACCEPT NO RESPONSIBILITY FOR ANY REPERCUSSIONS AS A RESULT OF NON COMPLIANCE TO REGULATIONS. WORK UNDERTAKEN PRIOR TO BUILD REGULATIONS APPROVAL IS TAKEN ENTIRELY AT OUR CLIENTS OWN RISK.

THE INFORMATION CONTAINED HEREIN IS THE SOLE PROPERTY OF E.F.B AND ANY USE THEREOF AND/OR REPRODUCTION IS PROHIBITED WITHOUT WRITTEN CONSENT FROM E.F.B.
THIS DRAWING IS NOT TO BE SCALED, DIMENSIONS ARE TO BE CHECKED ON SITE. DISCREPANCIES BETWEEN THIS DRAWING AND INFORMATION GIVEN ELSEWHERE ARE TO BE REPORTED IMMEDIATELY TO E.F.B FOR CLARIFICATION. ALL DRAWINGS TO BE READ IN CONJUNCTION WITH THE SPECIFICATION.
©Copyright

PROJECT STATUS:
Preliminary

Revision Schedule

Rev	Date	By	Description

ENVIRONMENTS FORBUSINESS
GREEN BRIARS, WALFORD CROSS
TAUNTON, SOMERSET, TA2 8QP
E: enquiries@forbusiness.co.uk
T: (01278) 450411

CLIENT
STUDIO DIVA

PROJECT TITLE AND ADDRESS:
FIFTH FLOOR FIT OUT - OPTION 1
QUEEN SQUARE
BRISTOL BS14LH

DRAWING TITLE:
DEMO PLAN

SCALE @ A1: 1 : 50
DRAWN BY : MK
ISSUE DATE: 20.06.2022
CHECKED BY: RB

CLIENT APPROVAL

SIGNED
NAME
DATE

PROJECT REF: 22472
DRAWING NO: 1.
REV:

https://environments.forbusiness.co.uk/