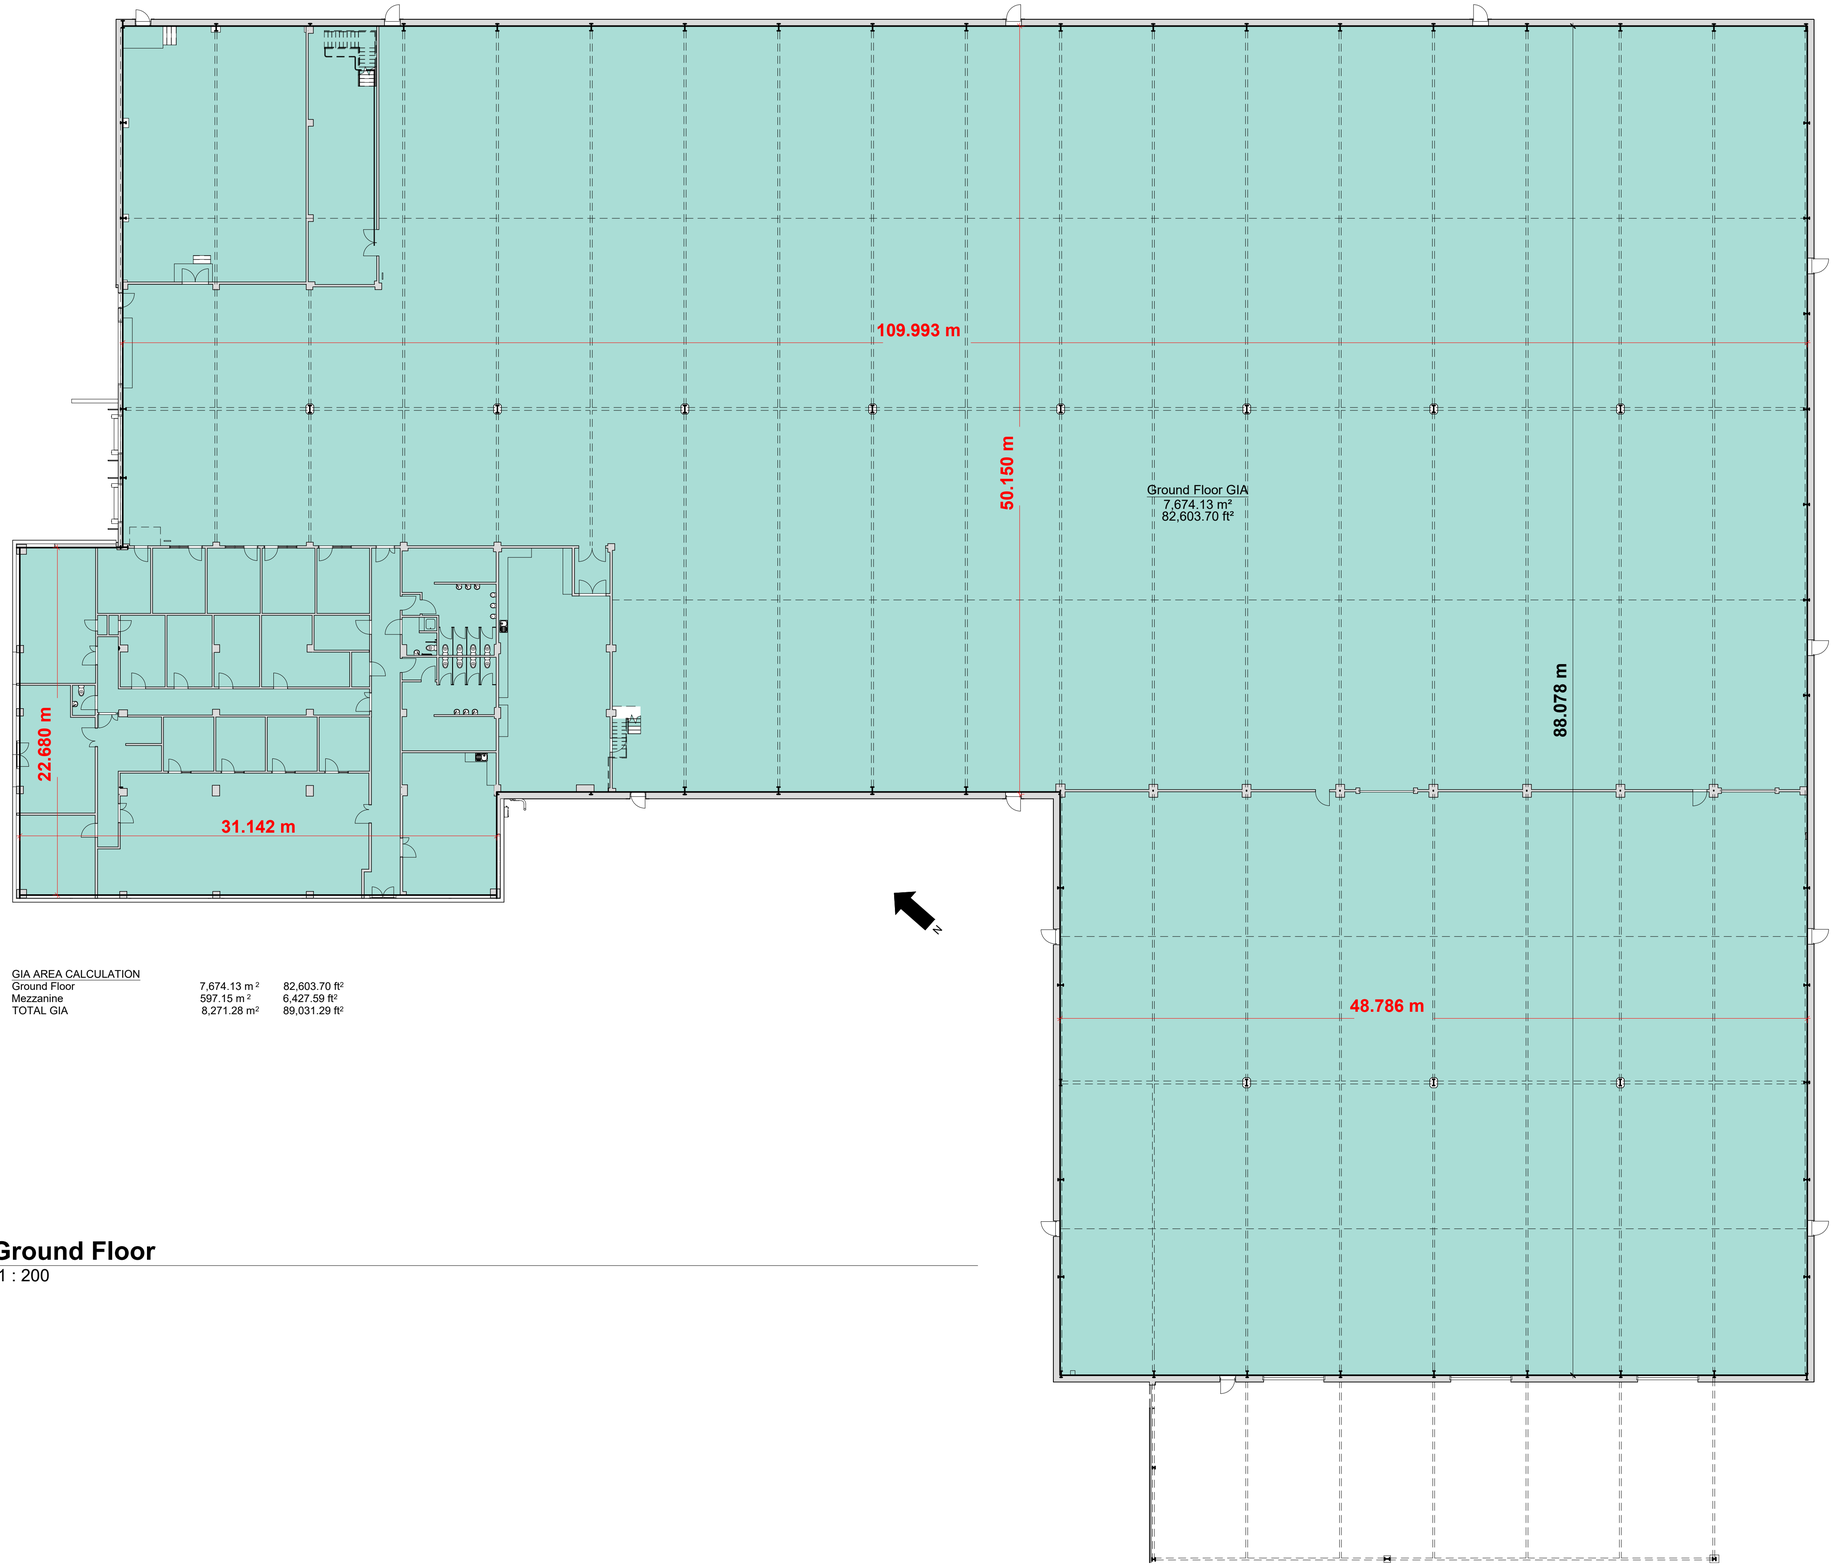

GIA AREA CALCULATION

Ground Floor	7,674.13 m²	82,603.70 ft²
Mezzanine	597.15 m²	6,427.59 ft²
TOTAL GIA	8,271.28 m²	89,031.29 ft²

1 Ground Floor

1 : 200

Rev	Description	Date
A	Initial Release	23/01/23

SUITE 5 VITA HOUSE
FISH QUAY
NORTH SHIELDS
NE30 1JA
T: 0191 257 2911
www.sitescanltd.com

SiteScan
Information to build on

PROJECT

Unit A, Finlan Road, Stakehill Industrial Estate, M24 2SJ

TITLE

Ground Floor GIA

CLIENT

Savills

DRAWN BY	CHECKED BY	DATE
EB	NG	23/01/23

SCALE (@ A1)	PROJECT NUMBER
1 : 200	P23006

DRAWING NUMBER	REV
A104	A