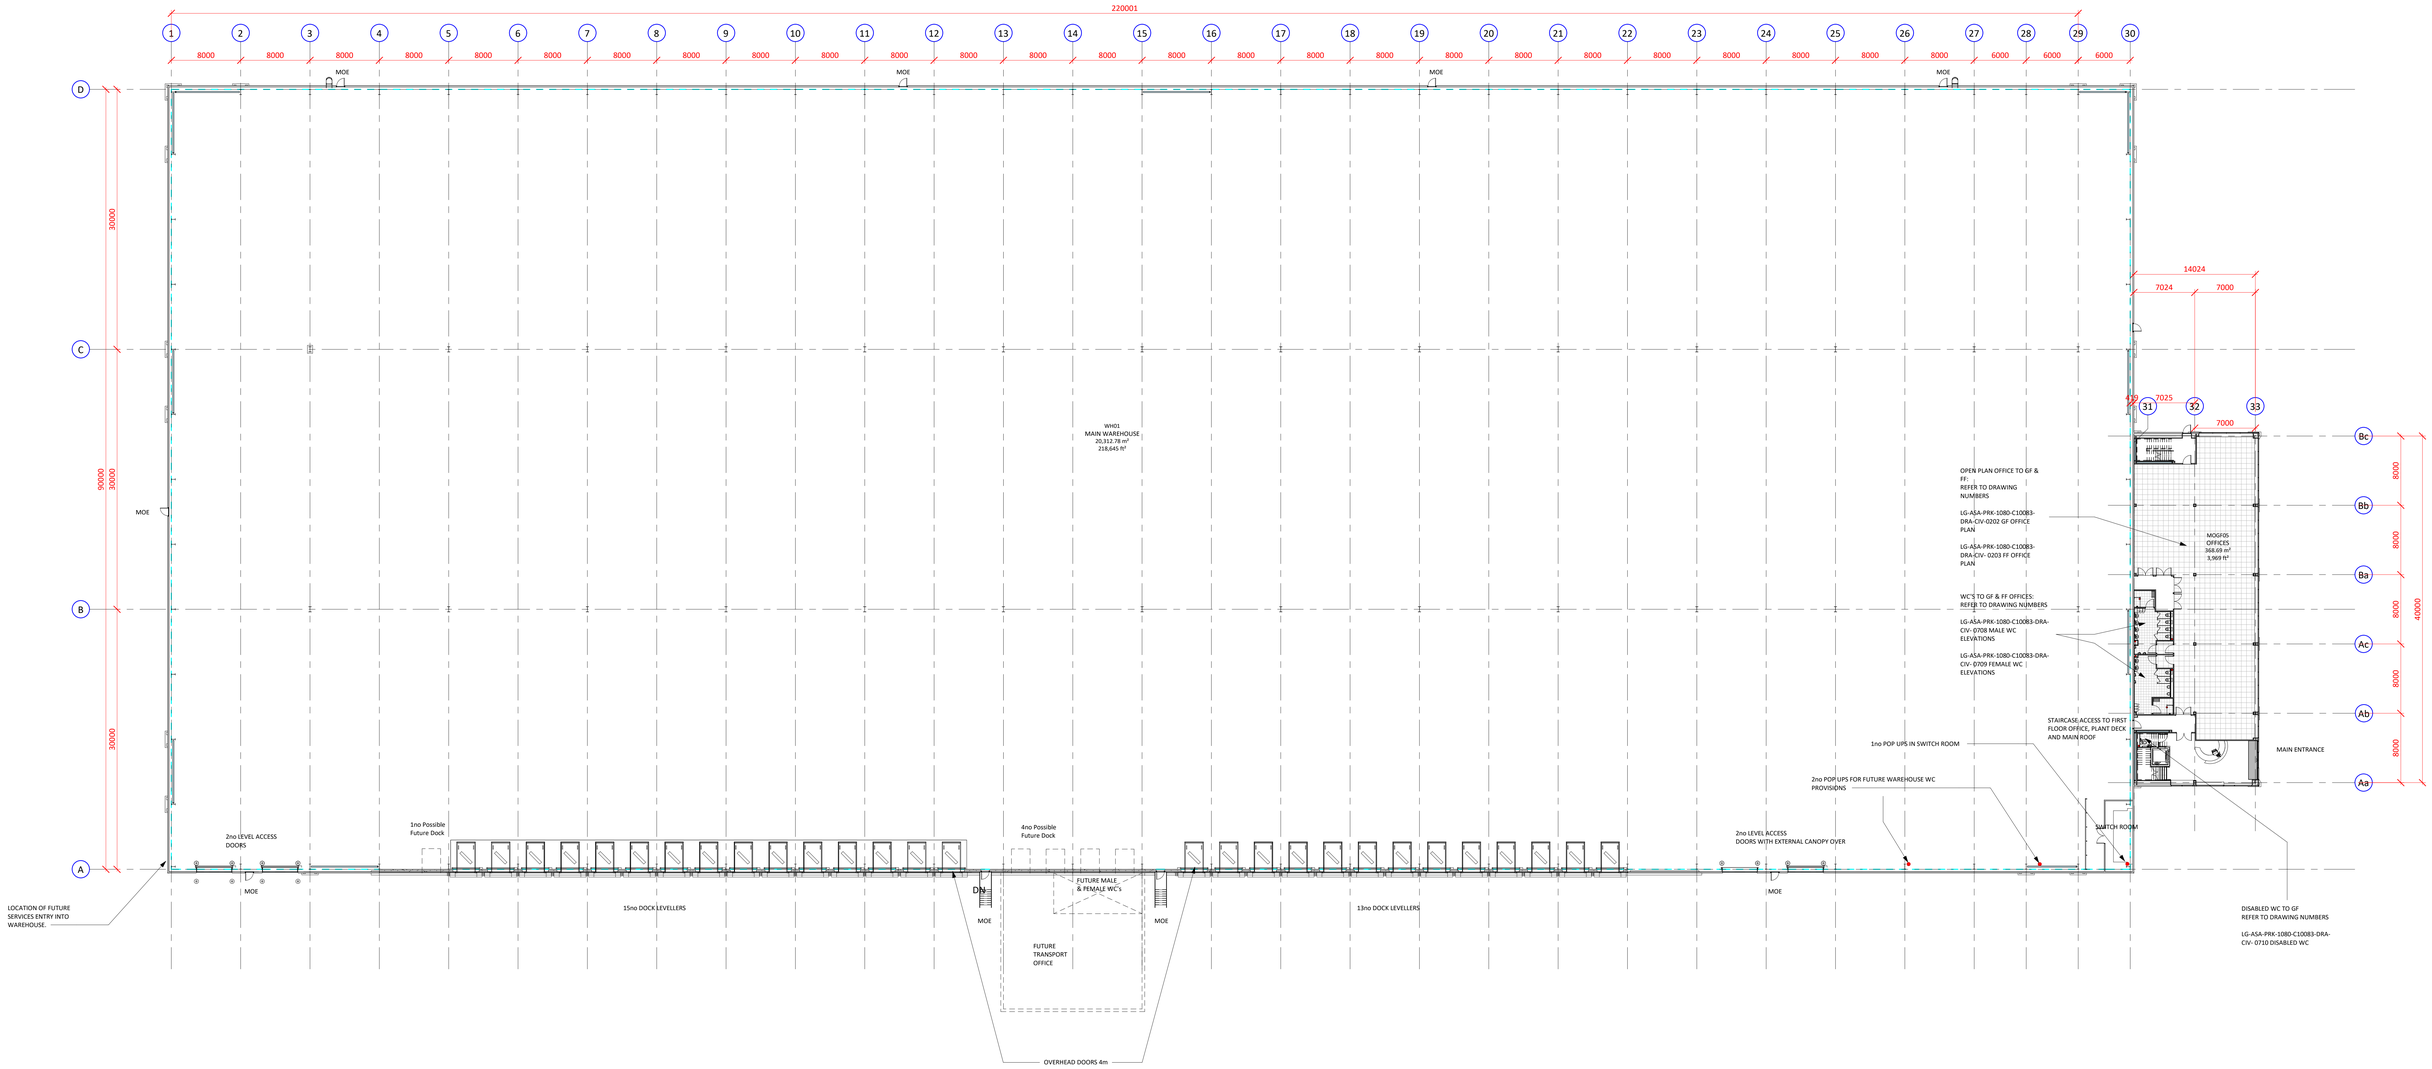

Do not scale this drawing
ashton smith to be notified of discrepancies in figured dimensions
Contractors must check all dimensions from site
This drawing is copyright and is for use on this site only
This drawing is to be used solely for information as entitled
For other information refer to the latest revision of any cross referenced drawing

LOCATION PLAN

N

0 5 10 20 25
GRAPHIC SCALE 1:250

NOTES

Rev	Date	Description	Issued by
3	24.09.18	UPDATED FURTHER TO 'GOODRICH LLP' COMMENTS 20.09.18	MC
2	12.09.18	COORDINATION UPDATE	MC
1	31.08.18	COORDINATION UPDATE	MC

REVISIONS

PROJECT TITLE
PLOT 1080
DRAWING TITLE
GROUND FLOOR WAREHOUSE PLAN
DRAWING NO.
LG-ASA-PRK-1080-C10083-DRA-CIV-0201

REVISION	SHEET	DATE	DRAWN BY
3	A0	31.08.18	OM
SCALE	STATUS		CHECKED BY
1 : 250	TENDER		PC

Ashton Smith, Belvedere House, 2 Victoria Avenue, Harrogate, North Yorkshire, HG1 1EL
Tel: 01423 523882 Fax: 01423 565104
www.ashtonsmith.co.uk

CLIENT
DP WORLD London Gateway
ashtonsmith beyond design

JOB NO. 18059