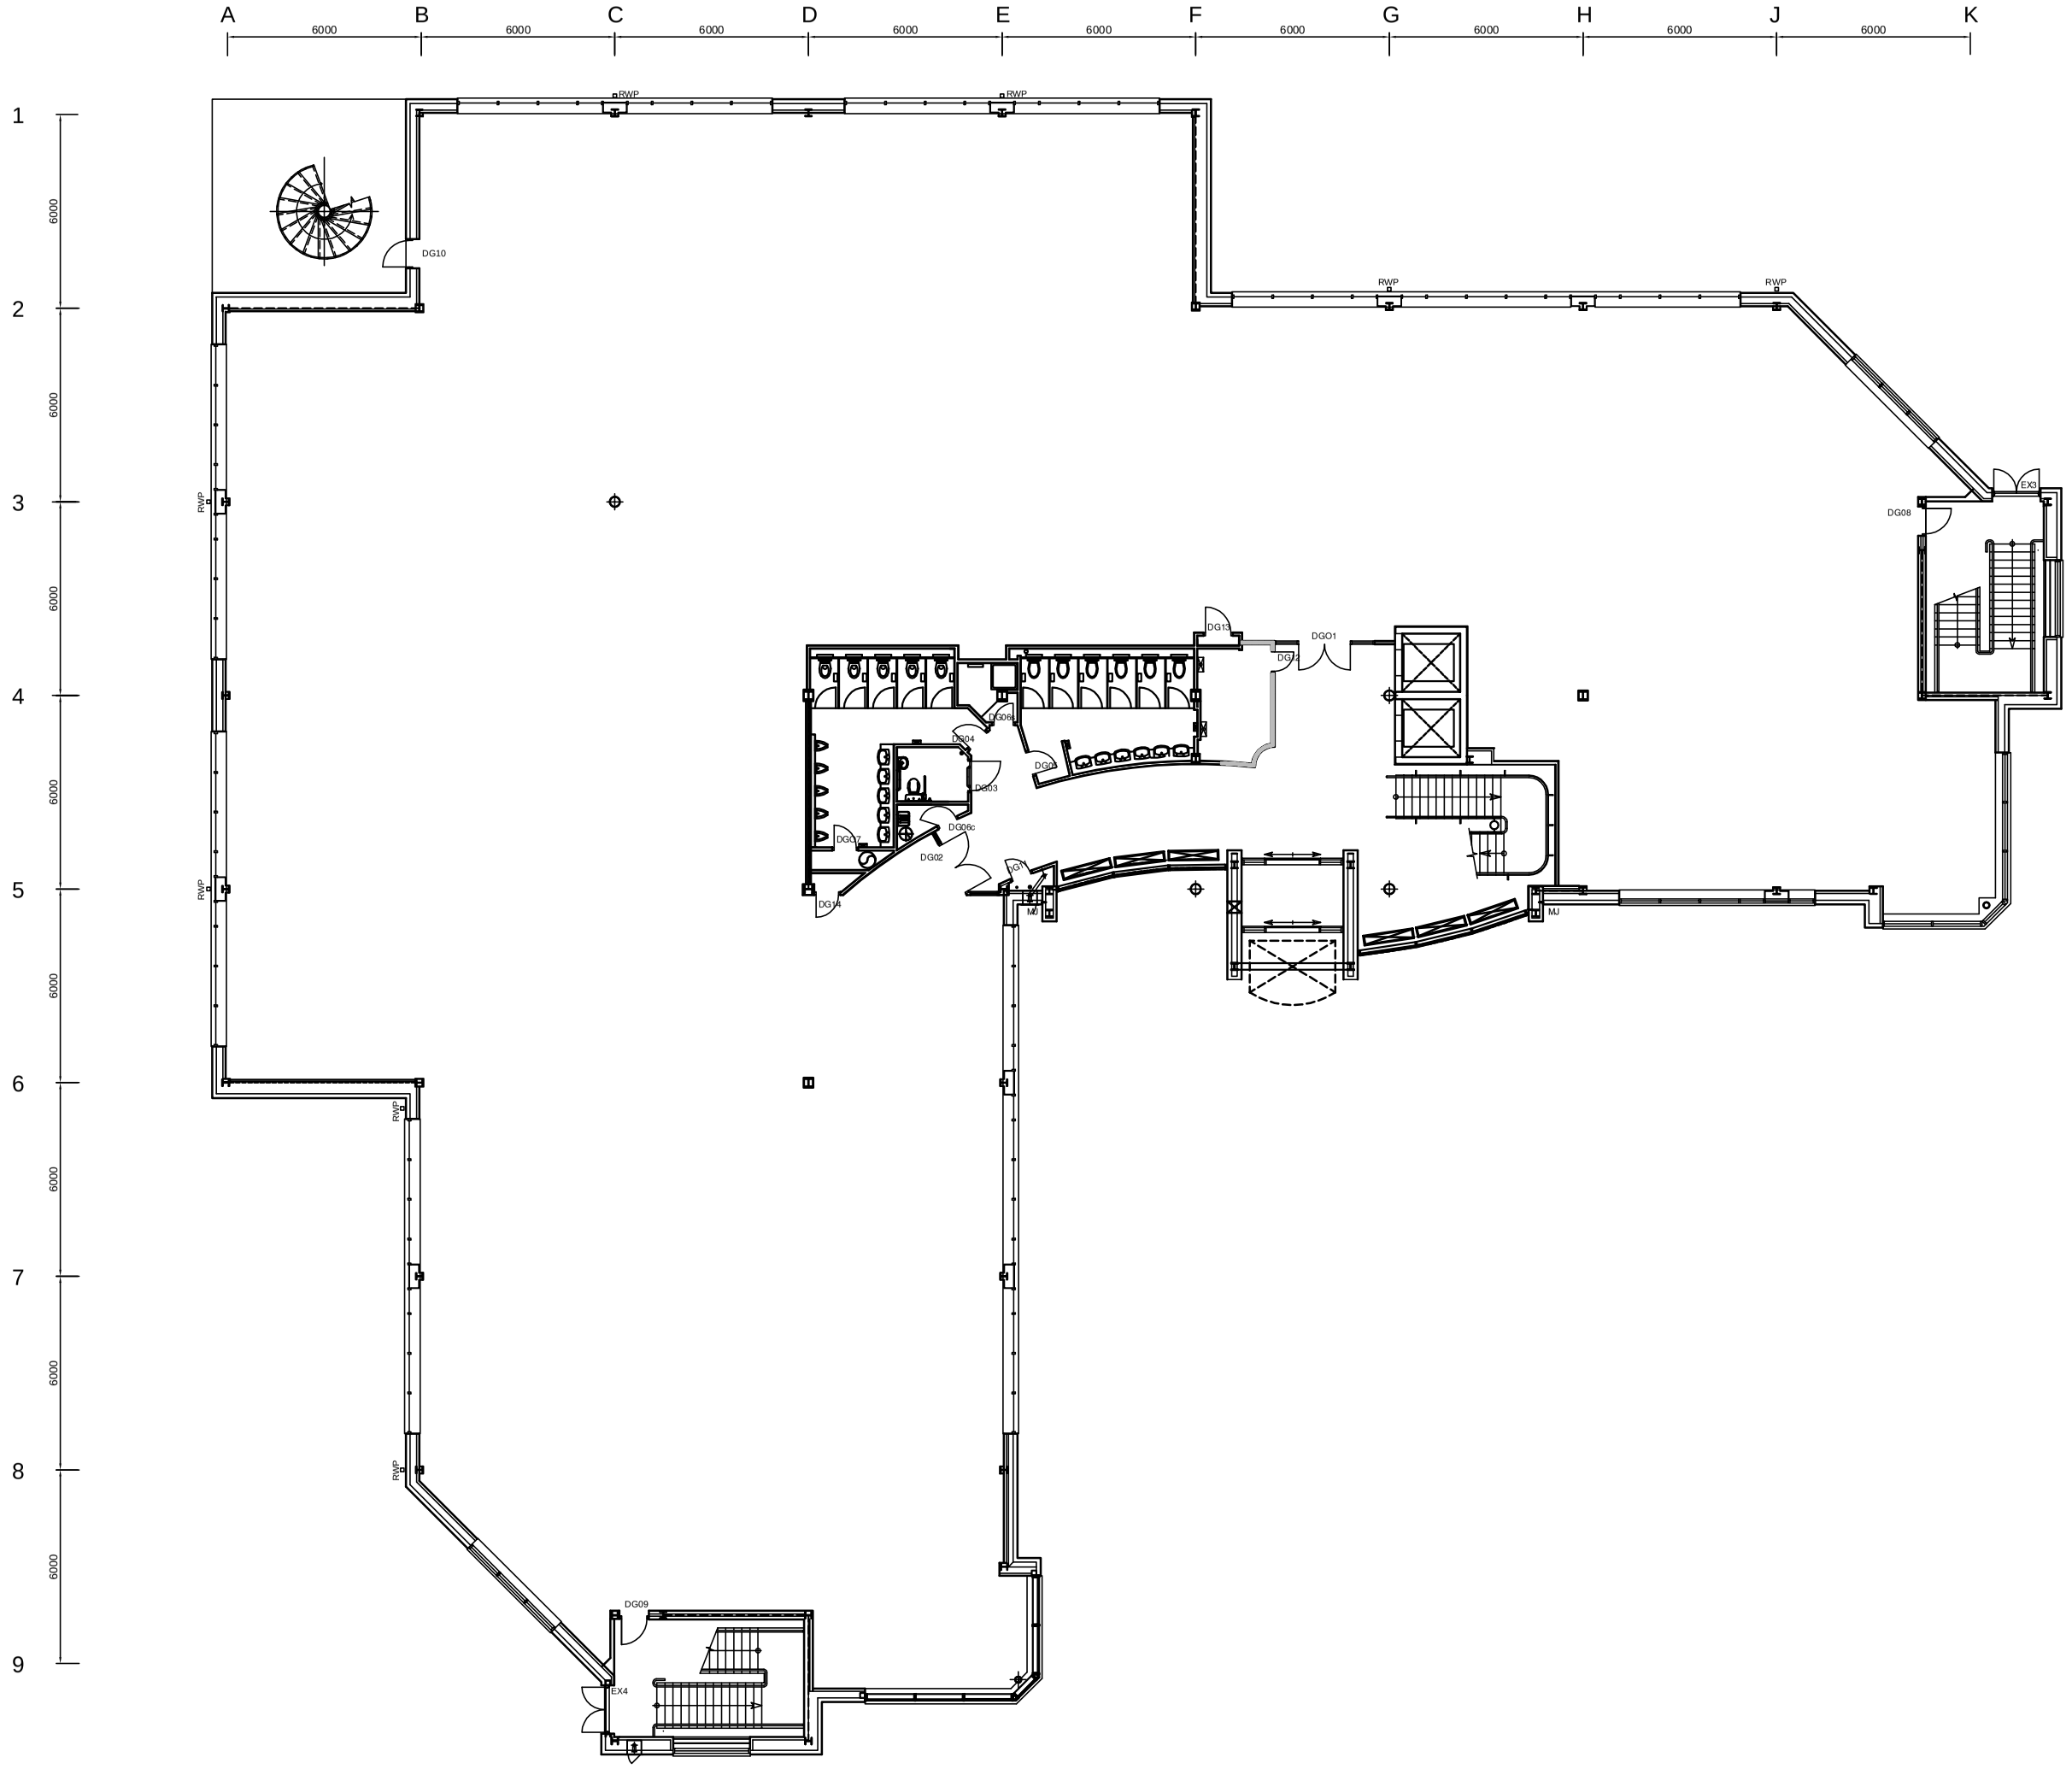

Contractors must verify all dimensions on the site before commencing any work or preparing manufacturing drawings.

Highbridge (Eurocentral) Developments Ltd.

TRILOGY EUROCENTRAL LANARKSHIRE

B : 24-08-07 : Note ref. partition construction added
A : 11-07-07 : Switchroom widened and door screen DG01 moved
REVISIONS

HATTRELL AND PARTNERS
CHARTERED ARCHITECTS
COVENTRY MANCHESTER
ARTHUR HOUSE CHORLTON STREET MANCHESTER M1 3EJ
FACSIMILE 0161 228 7801 TELEPHONE 0161 236 3521
1 COPTHALL HOUSE STATION SQUARE COVENTRY CV1 2FQ
FACSIMILE 02476 520 460 TELEPHONE 02476 226 446

FIT OUT BUILDING 'A' GROUND FLOOR

DRAWN BY	SCALE 1:100	A1
APPROVED BY	DATE 2 July 07	

2091-A/200 B