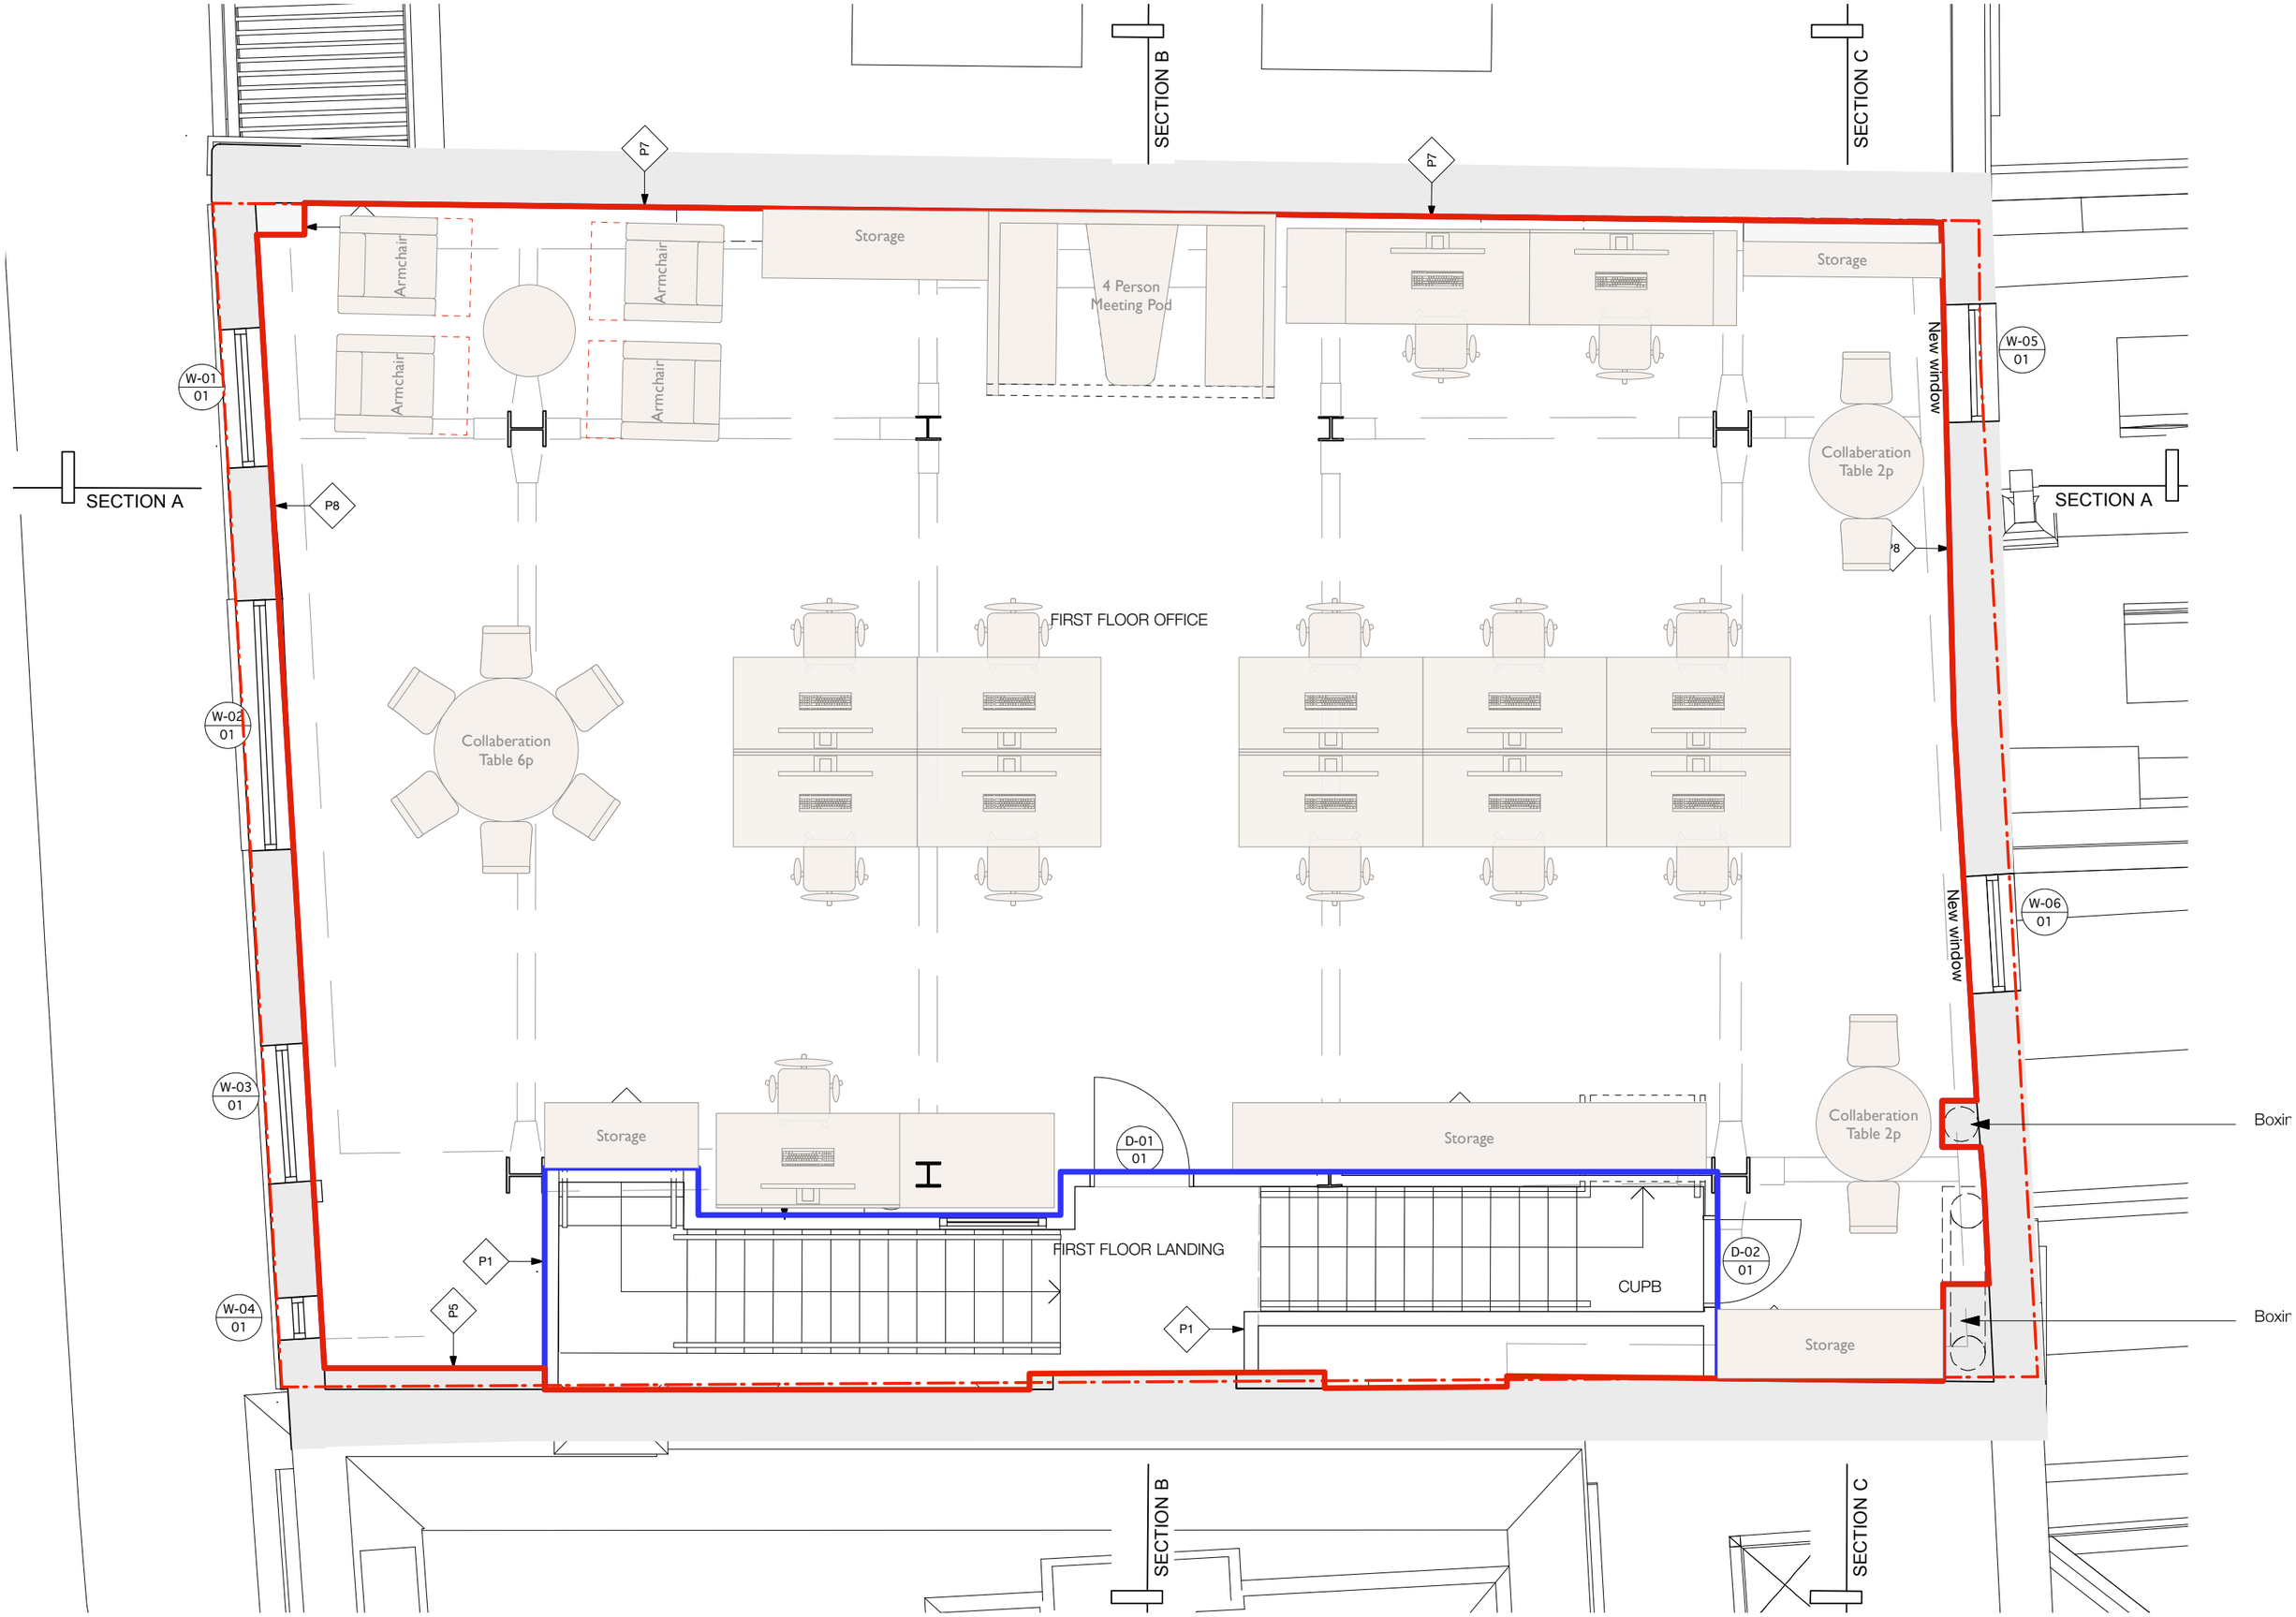
SECTION B
SECTION C
SECTION A
SECTION A
P7
P7
P8
P8
P1
P1
P5
Storage
Storage
Storage
Storage
Storage
Armchair
Armchair
Armchair
Armchair
4 Person
Meeting Pod
Collaberation
Table 2p
Collaberation
Table 2p
Collaberation
Table 6p
FIRST FLOOR OFFICE
FIRST FLOOR LANDING
CUPB
New window
New window
W-01
01
W-02
01
W-03
01
W-04
01
W-05
01
W-06
01
D-01
01
D-02
01
Boxin
Boxin
SECTION B
SECTION C