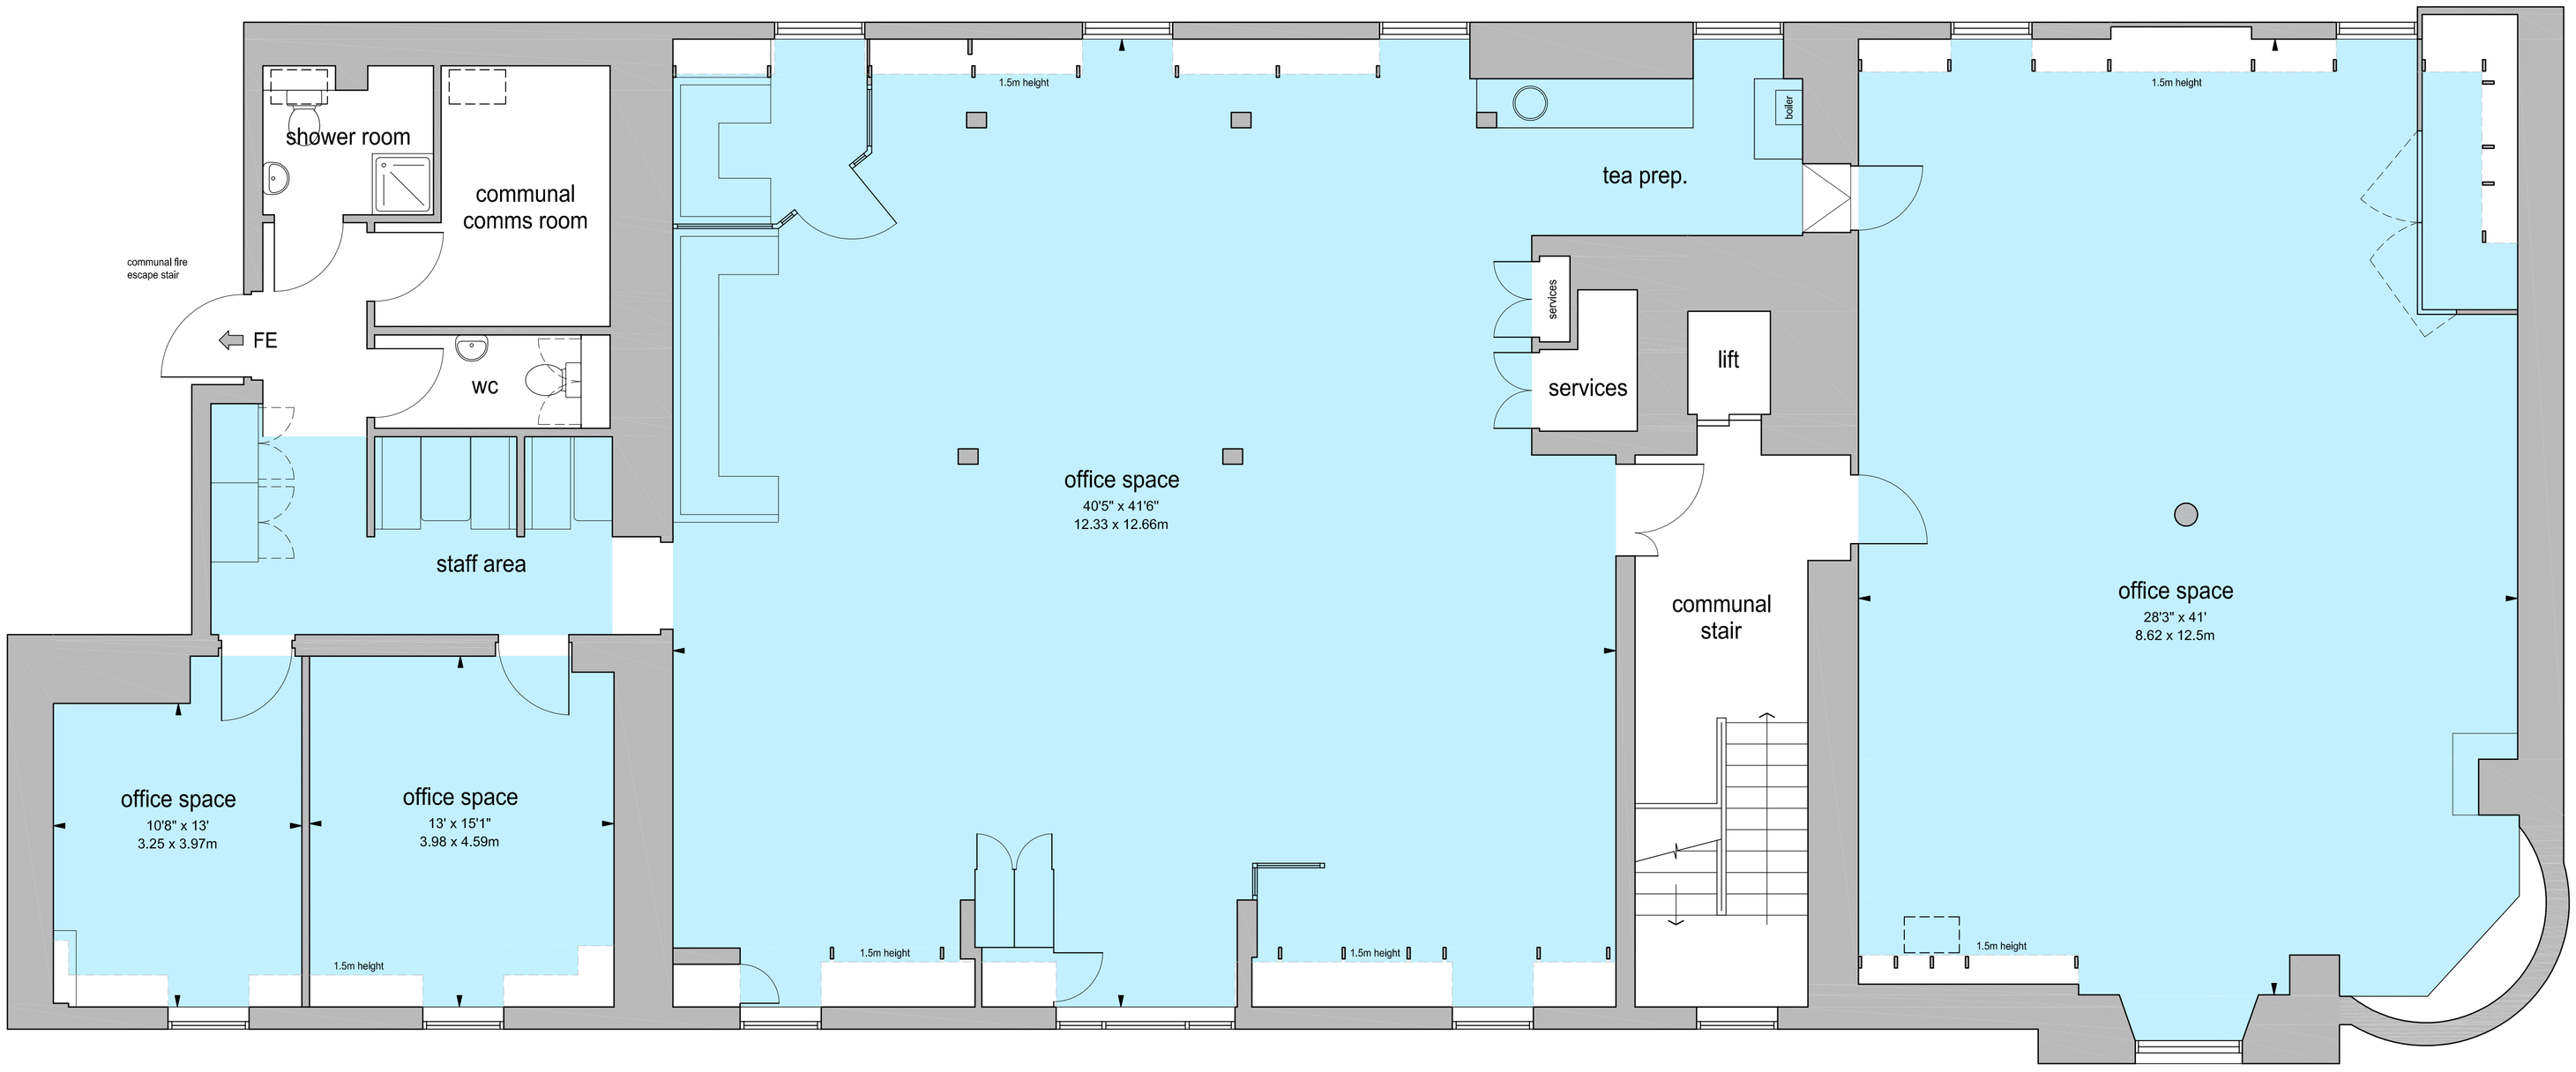

fourth floor plan 1:50 @A1

scale 1:50

0m 1 2 3 4 5m

N

Areas

GIA	Sq Ft	Sq M
Fourth Floor	3735	347
NIA	**Sq Ft**	**Sq M**
Fourth Floor	3175	295
IPMS3	Sq Ft	Sq M
Fourth Floor	3207	297.9
Ltd IPMS3	Sq Ft	Sq M
Fourth Floor	273	25.4

Internal areas/measurements adhere to the International Property Measuring Standards (IPMS) Professional Code of measuring practice, as set by the Royal Institute of Chartered Surveyors (RICS).

© SquareFoot 2021.

Title

NIA Plan
4th Floor, Thorn House,
5 Rose Street, Edinburgh
EH2 2PR
for Savills

Date 15/02/21 Scale @A1

SquareFoot
93 George Street, Edinburgh EH2 3ES
telephone - 0131 357 2527
email - info@squarefootmedia.co.uk