NOTE - Responsibility is not accepted for errors made by others in scaling from this drawing. All construction information should be taken from figured dimensions only

METRES

0 1 2 3 4 5

SCALE: 1:100

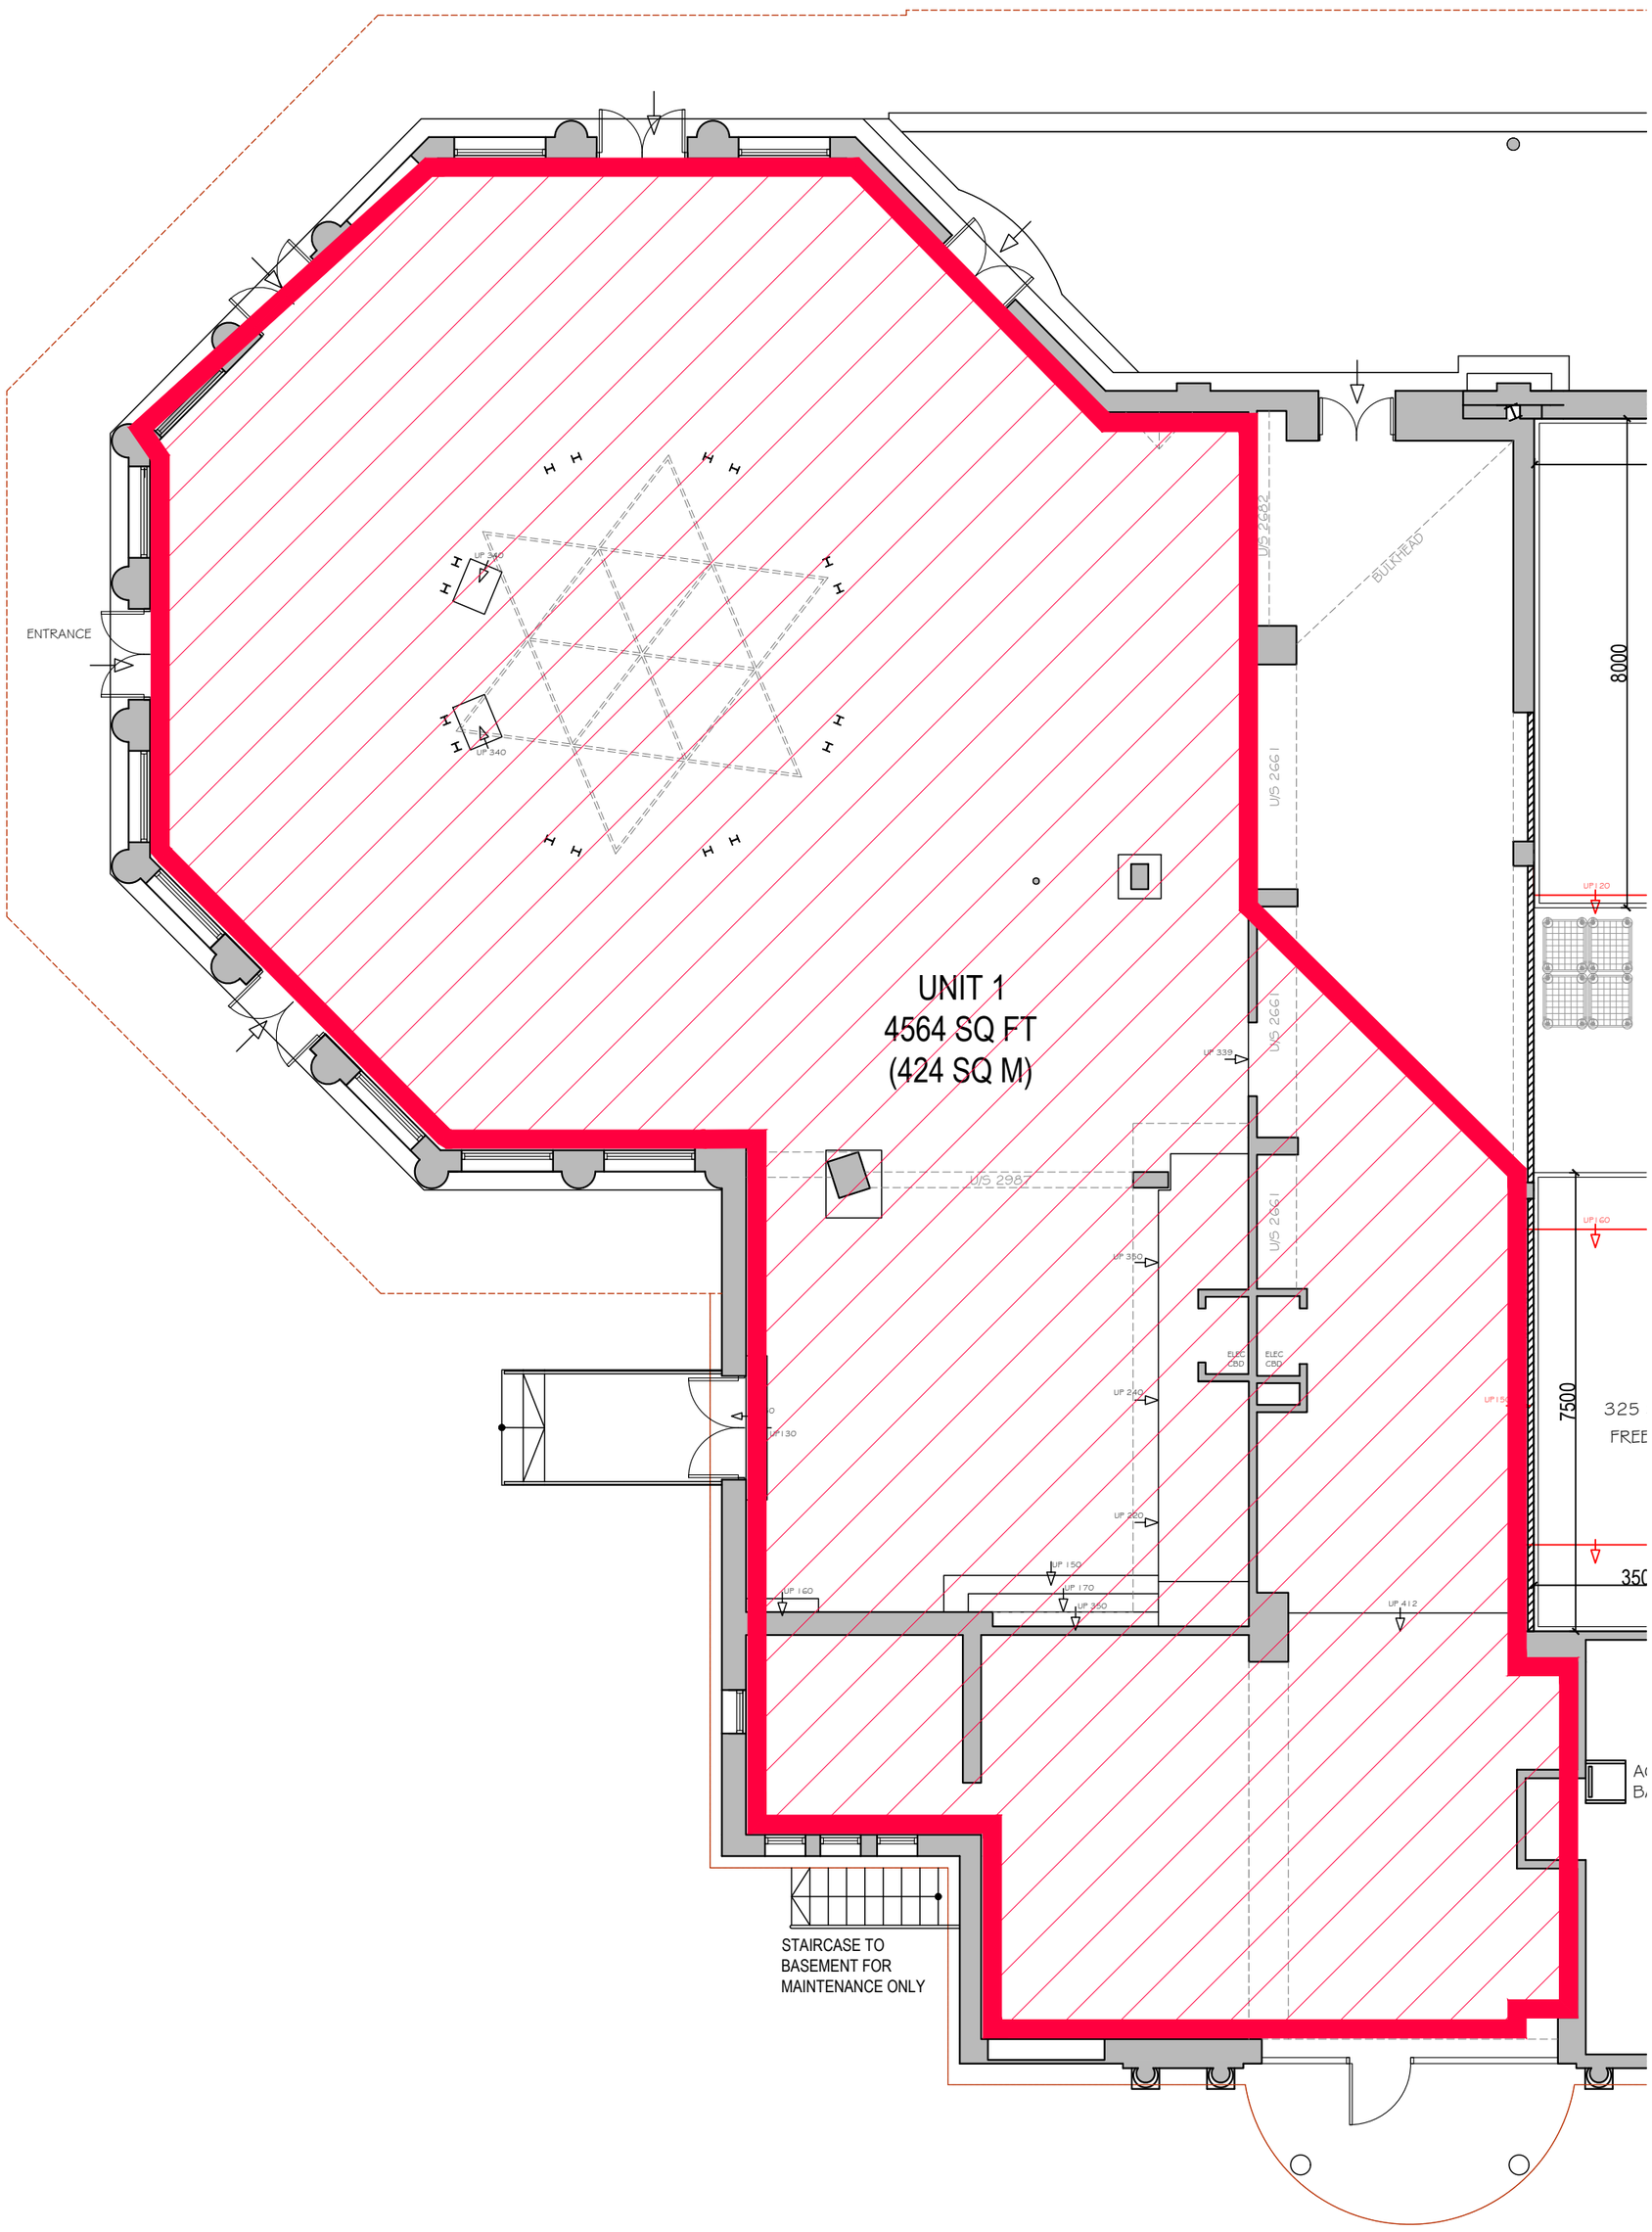

REVISIONS

-

UNIT 1
4564 SQ FT / 424 SQ M

kdpa

Basepoint Business Centre, Little High Street,
Shoreham by Sea, West Sussex BN43 5EG
+44 (0)1273 467518 **www.kdpaine.co.uk**

CLIENT
JD WETHERSPOON PLC

PROJECT
ROYAL VICTORIA PAVILION
RAMSGATE

DRAWING
PROPOSED GROUND FLOOR - UNIT 1

SCALE	DATE	DRAWN
A2/1:100	JUN 2018	AKS
PROJECT No	DRAWING No	REVISION
7504	02	