



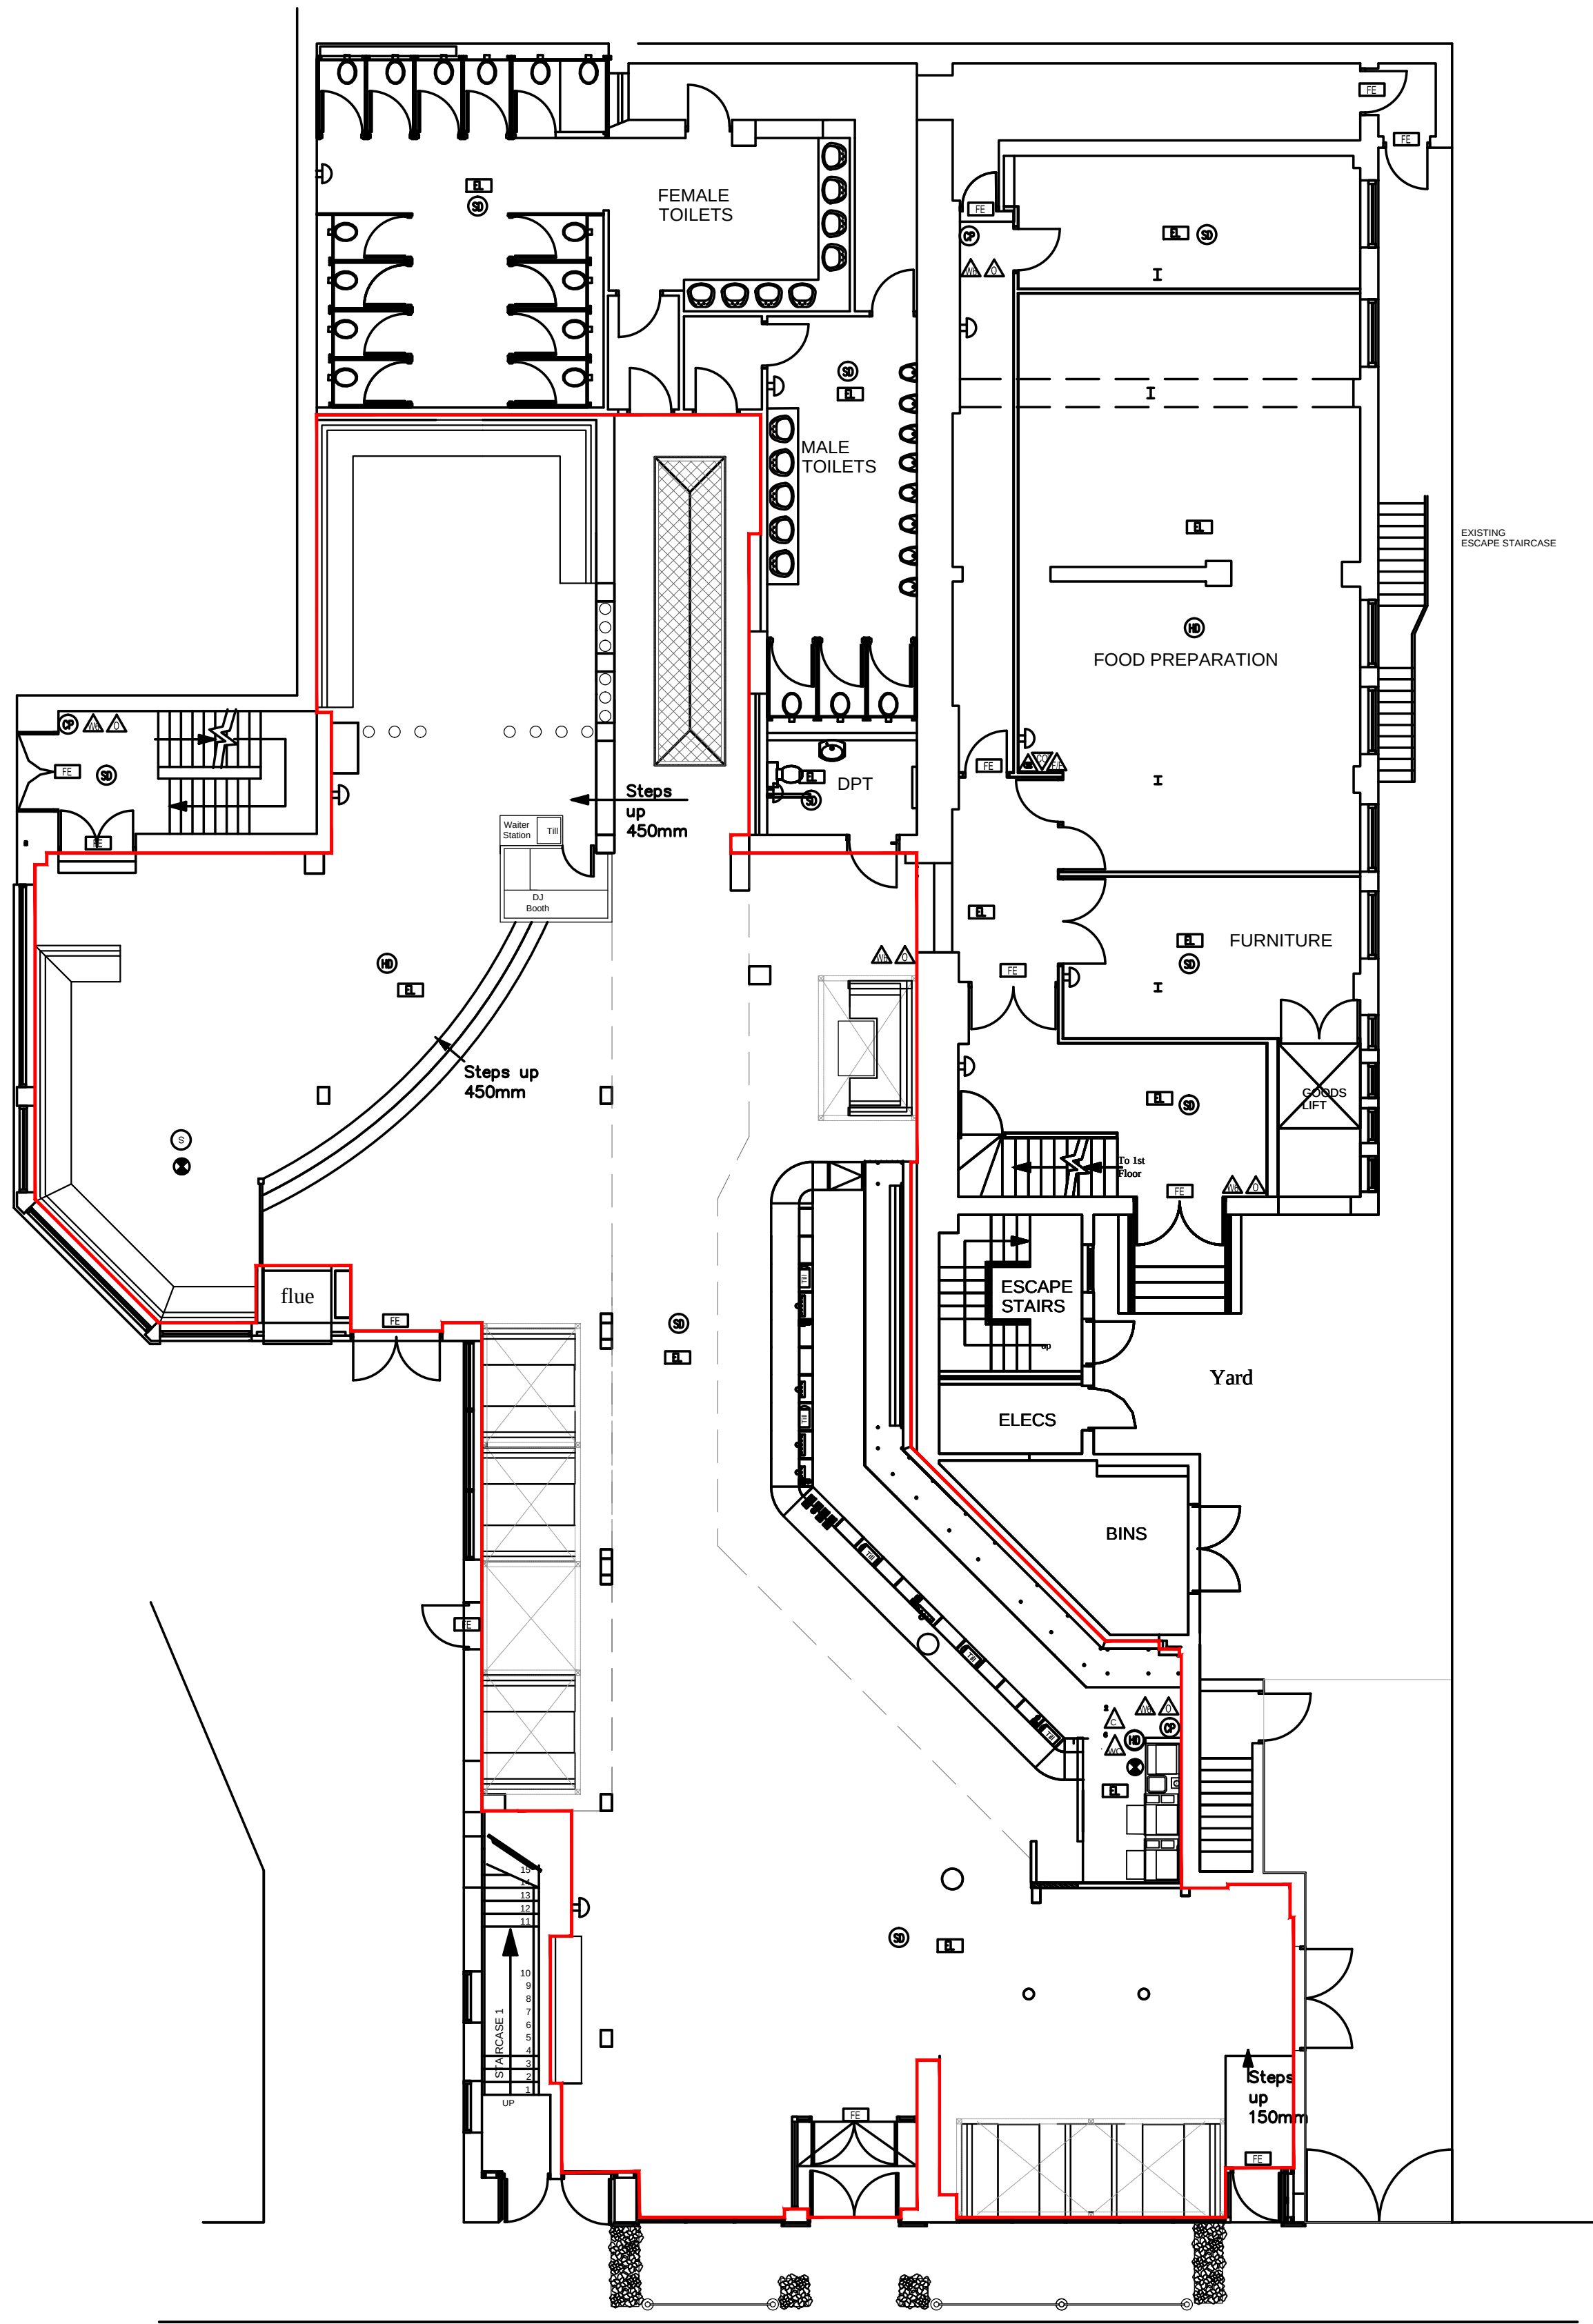

Proposed Plan
Scale 1:100

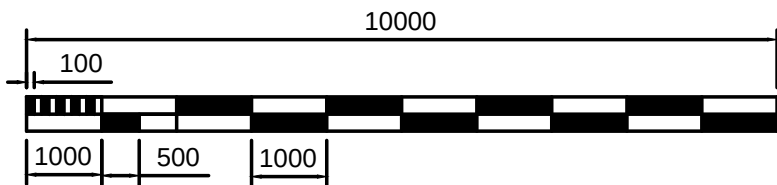

FIRE SYMBOL KEY	
	*FIRE EXIT NOTICE TO BS 5499 PART 1 (ARROWS INDICATED POINT TO NEAREST EXIT). LETTER SIZE SHOWN IN mm. RUNNING MAN SYMBOL INCLUDED.
	*FIRE EXIT SIGN ILLUMINATED BY ESCAPE LIGHTING SYSTEM. LETTER SIZE SHOWN IN mm.
	EMERGENCY LIGHT WITH LED
	SMOKE DETECTOR
	HEAT DETECTOR
	CALL POINT
	ALARM SOUNDER
	CO2 FIRE EXTINGUISHER - 2KG
	6 LITRE FOAM SPRAY EXTINGUISHER
	DRY POWDER EXTINGUISHER
	FIRE BLANKET IN CONTAINER
	WATER FIRE EXTINGUISHER - 9L
	WATER FIRE EXTINGUISHER - 6L WITH ADDITIVE
	FAT FIGHTER
	LICENSABLE ACTIVITIES
ANYTHING SHOWN ON THIS PLAN WHICH IS NOT REQUIRED BY THE PLAN REGULATIONS IS FOR ILLUSTRATIVE PURPOSES ONLY AND DOES NOT FORM PART OF THE PREMISES LICENCE.	
THE POSITION OF THE FIRE AND OTHER SAFETY EQUIPMENT AS SHOWN ON THE PLAN OR SUCH OTHER POSITION AS AGREED FROM TIME TO TIME IN CONSULTATION WITH THE FIRE AUTHORITY	

This drawing is protected under Copyright .

Copyright remains the property of PLAY DESIGN CONSULTANTS unless otherwise assigned.

Figured dimensions only to be taken from this drawing .

DO NOT SCALE .All dimensions to be verified on site prior to the commencement of work .

Any structural information on this drawing is indicative only .

No structural details to be taken from this drawing ,all structural details to be referred to a structural engineer .

All contractors must visit the site and be responsible for checking all setting out dimensions .Notify PLAY DESIGN CONSULTANTS of any discrepancies prior to any manufacture or construction works .


REV	DATE	DESCRIPTION	BY	APPROVED
C	30/10/17	awp machines removed	NJT	GT
B	30/10/17	level change heights added	NJT	GT
A	13/10/17	additional AWP added	JEE	GT

PLAY DESIGN
CONSULTANTS LTD


24 Market Street
Bromsgrove
Worcestershire
B61 8DA

CLIENT		
STONEGATE		
PROJECT		
WALKABOUT LEICESTER		
DRAWING		
LICENSING PLAN GROUND FLOOR		
DRAWING NUMBER		REVISION
03		C
		SHEET 1 OF 2
JOB NO	SCALE	CAD REF
240	1:100 (A1)	-
DRAWN BY	APPROVED BY	DATE
NJT	GT	SEPT' 17


First Floor - UNOCCUPIED

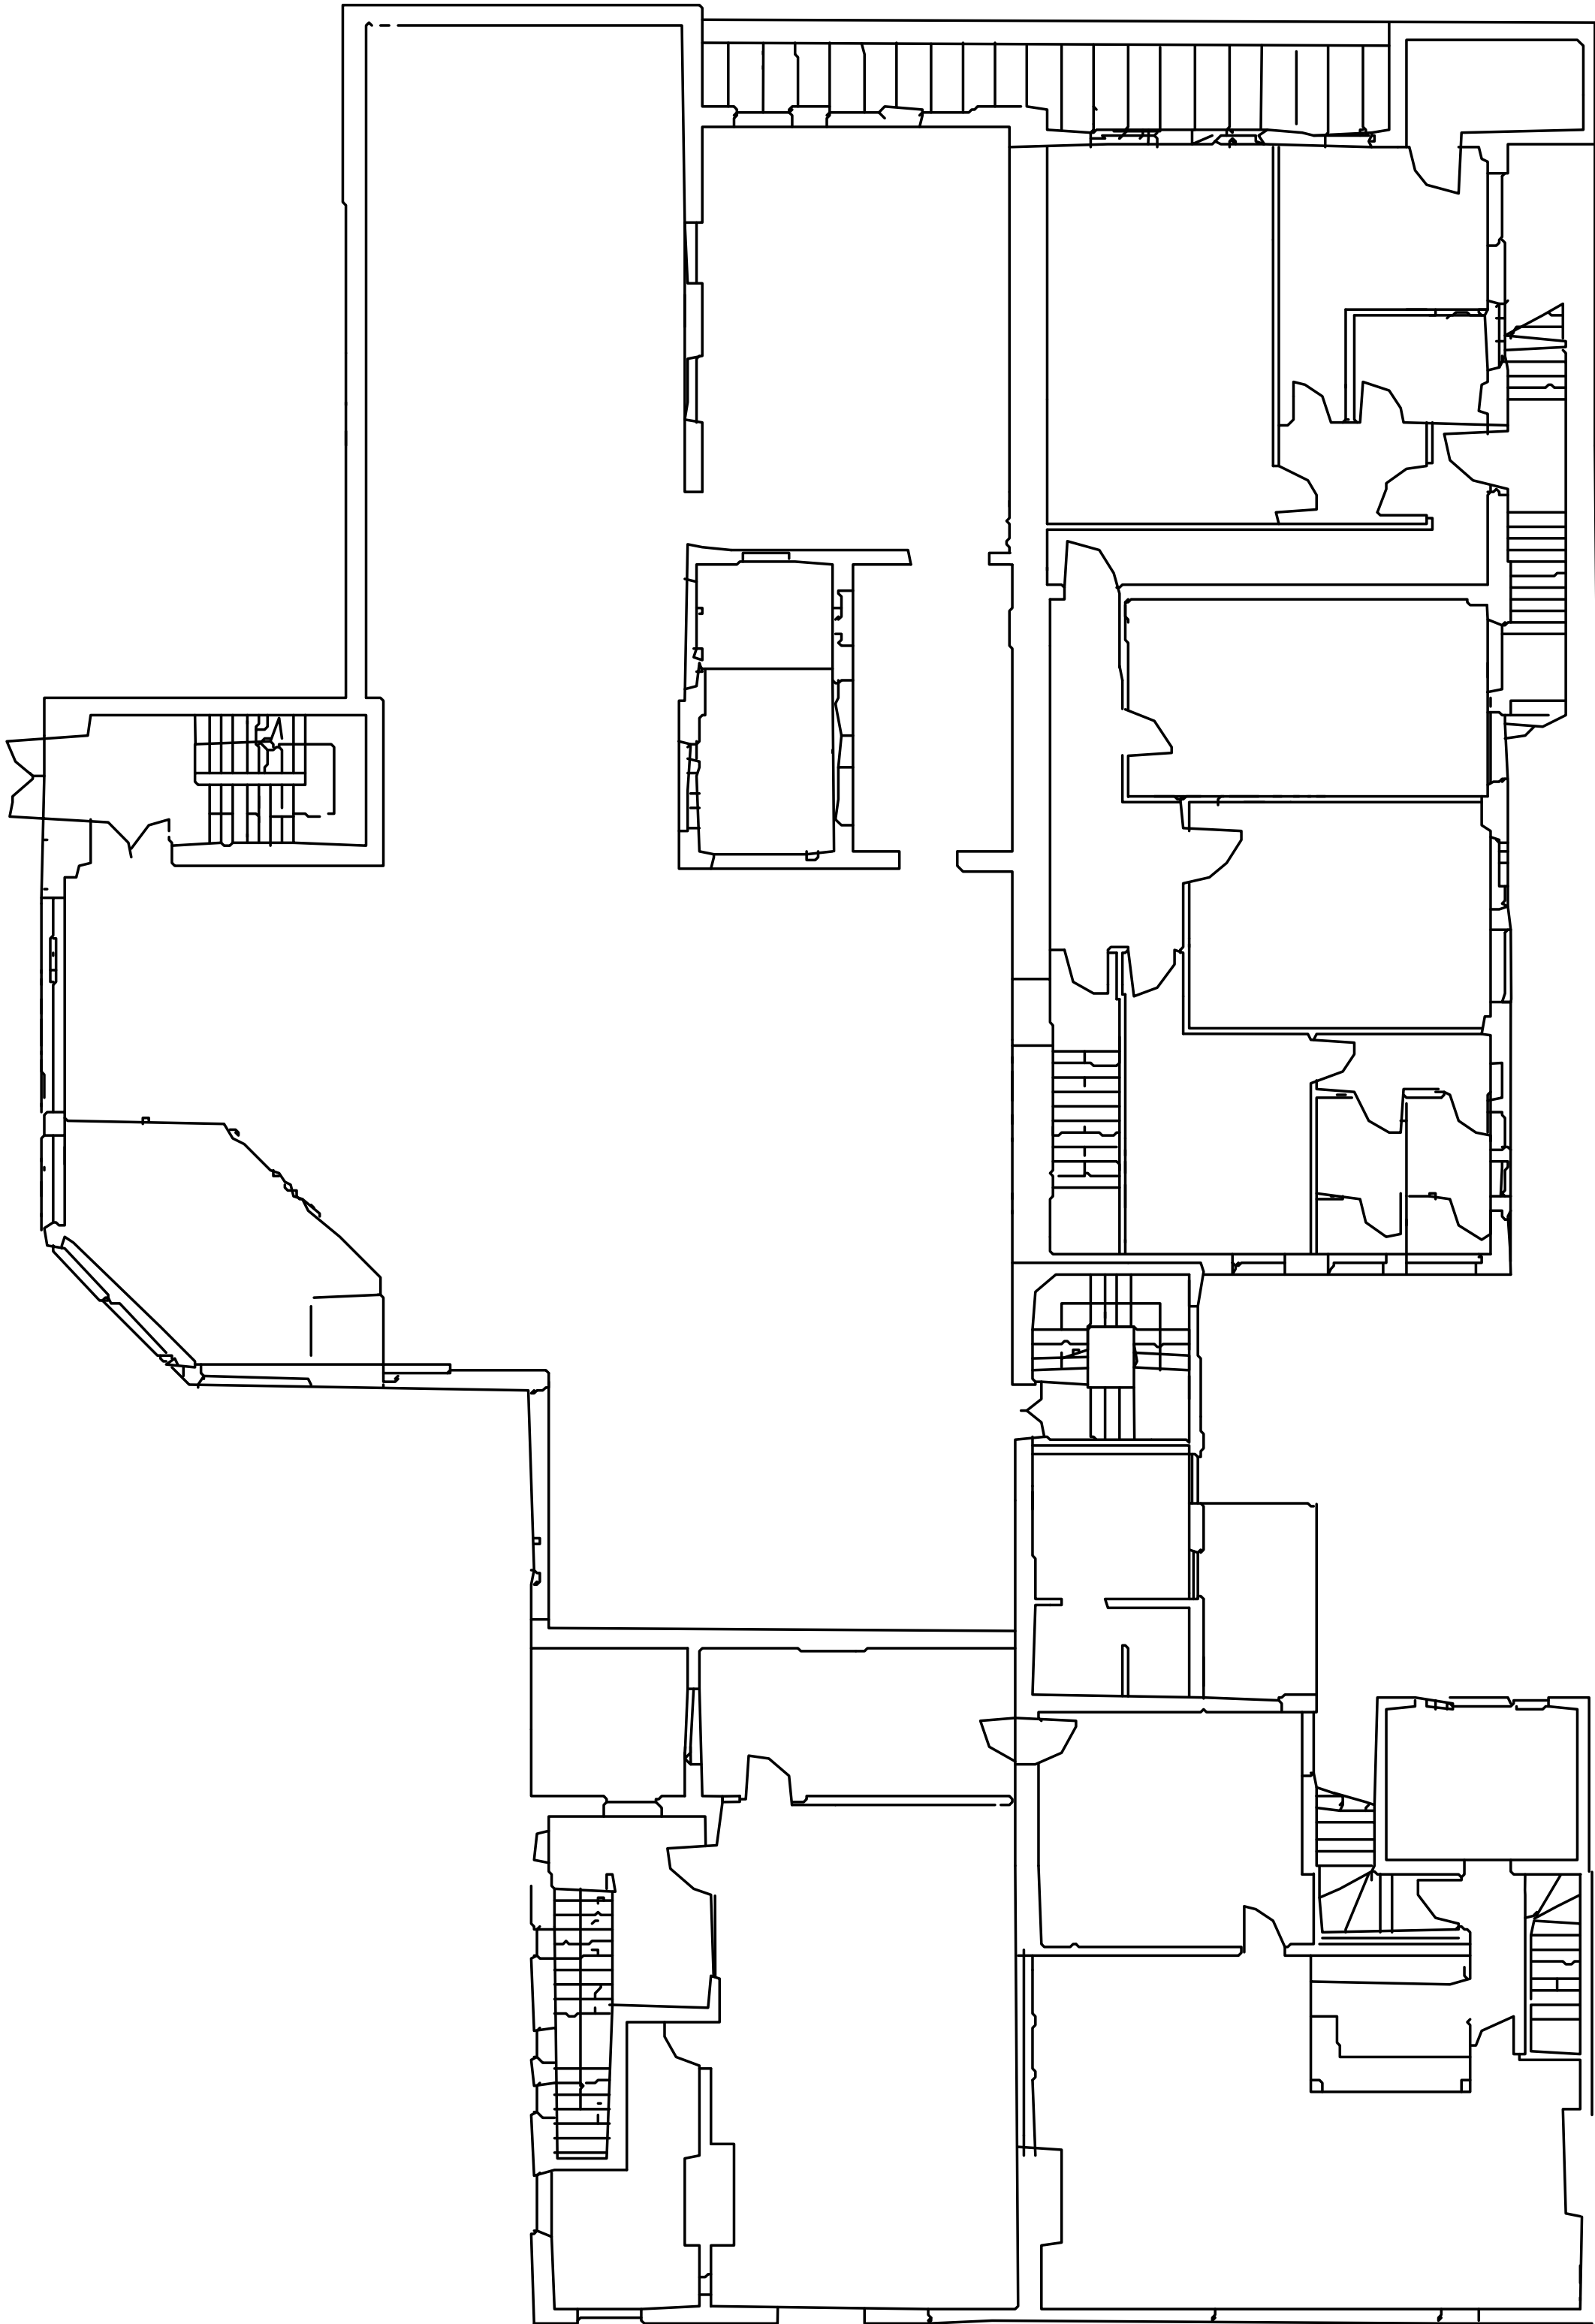


Second Floor

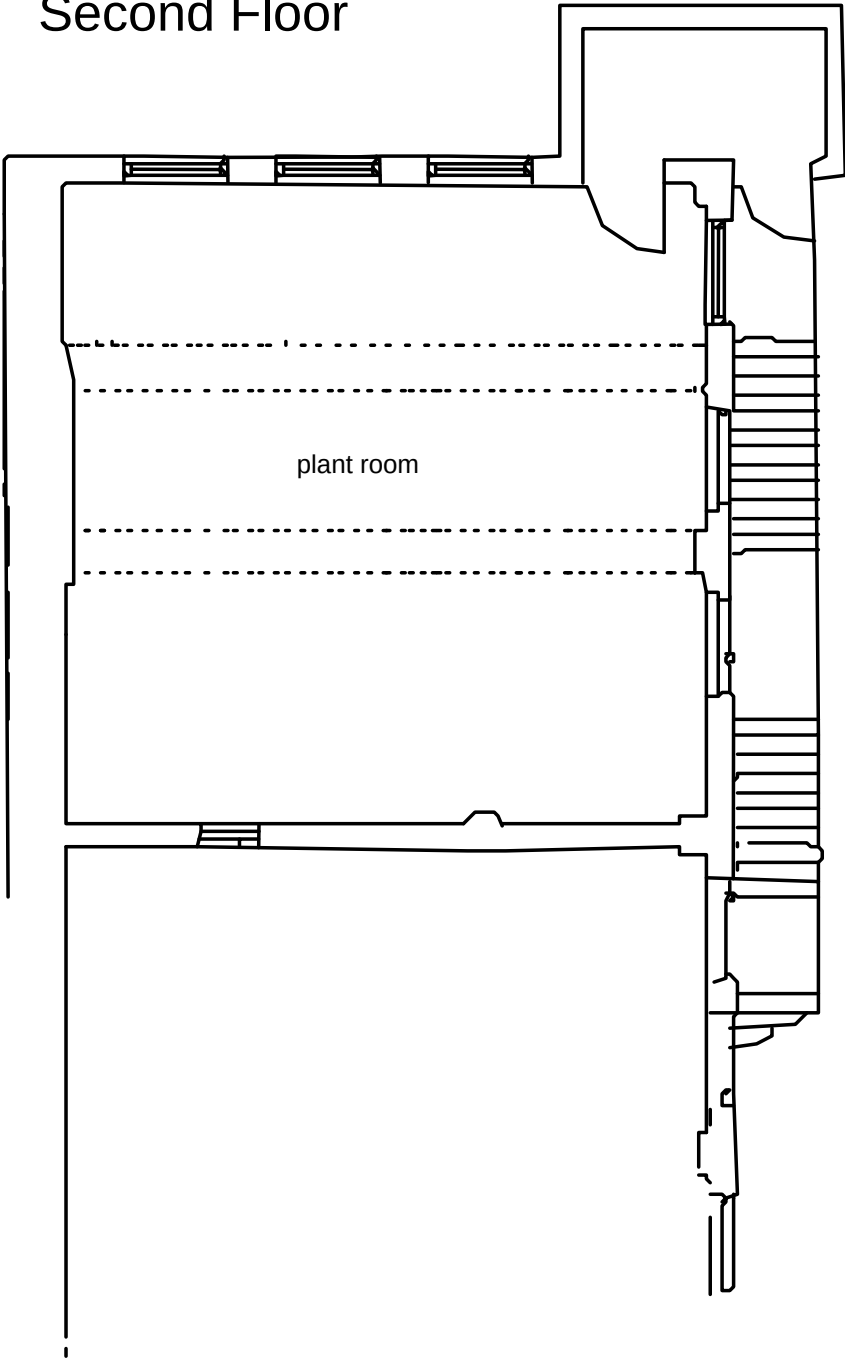

Basement area 1

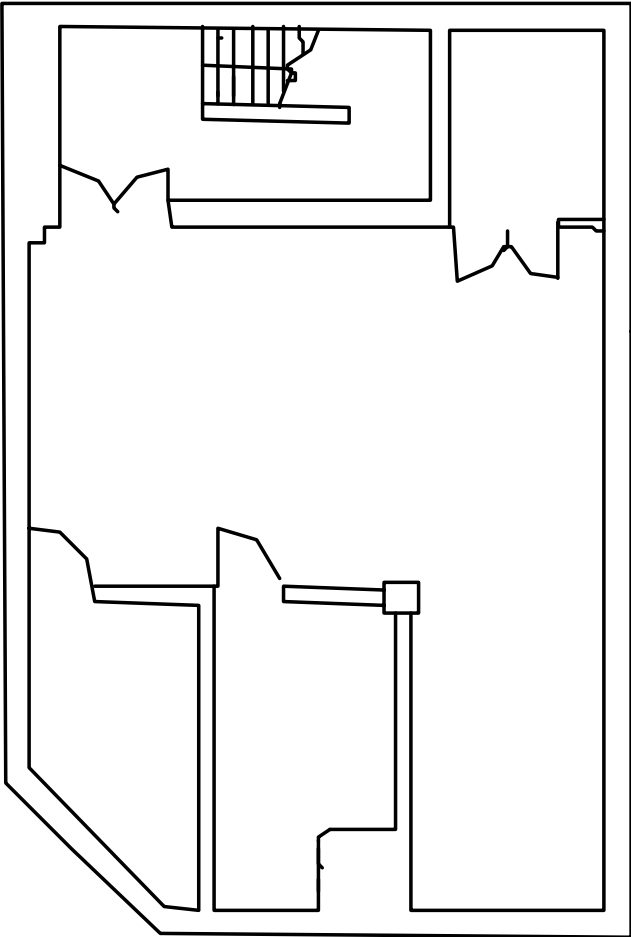

Basement area 2

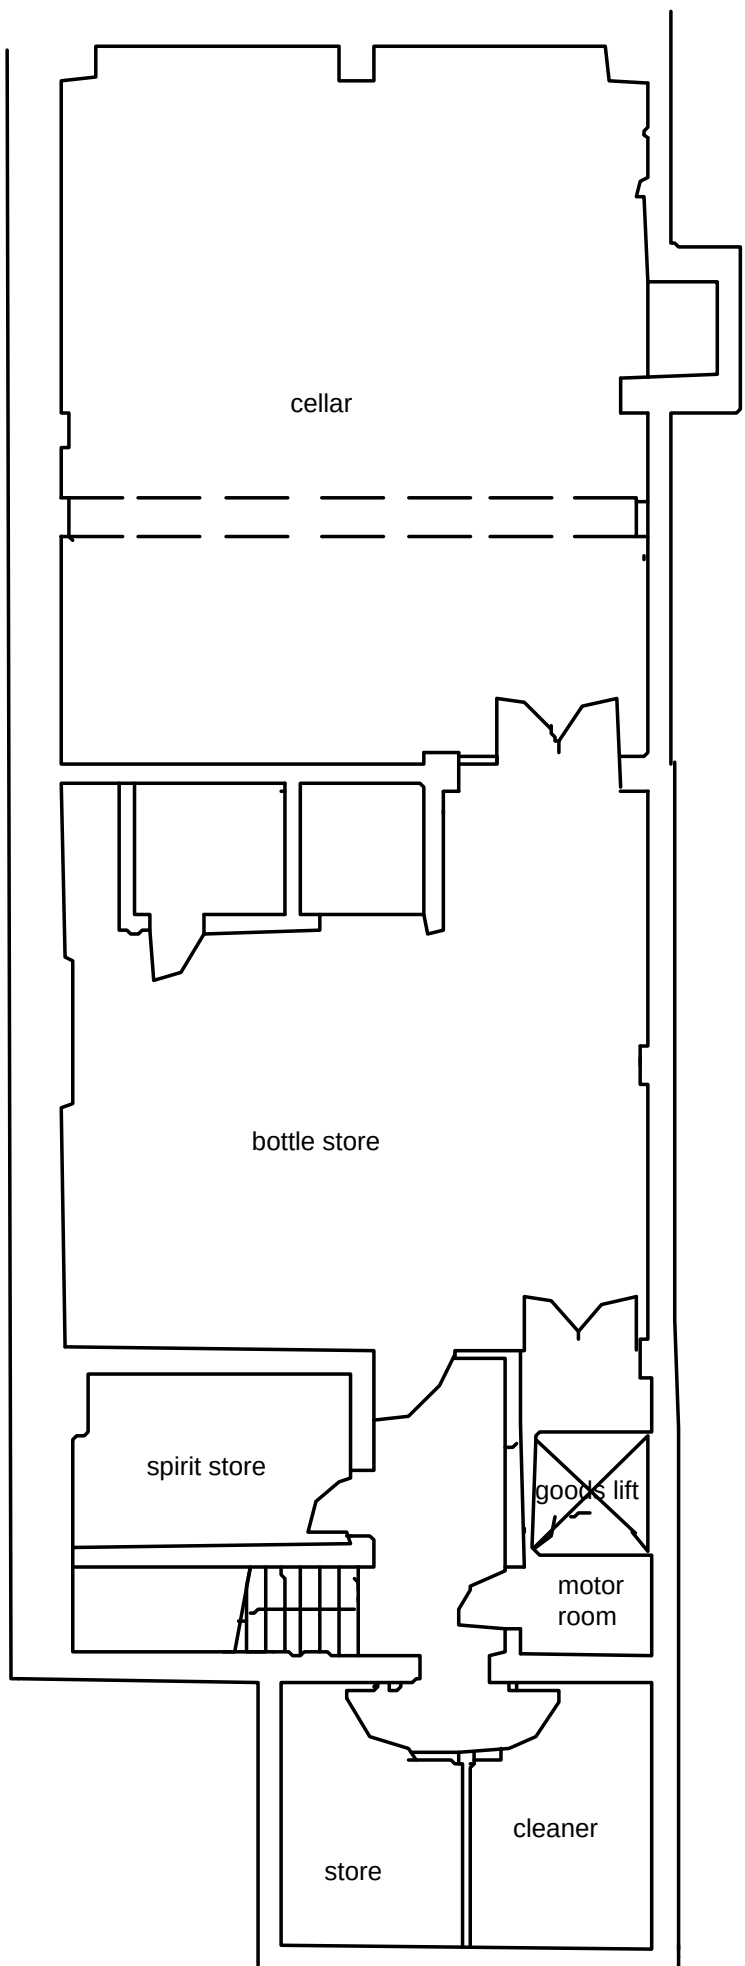

FIRE SYMBOL KEY	
	*FIRE EXIT NOTICE TO BS 5499 PART 1 (ARROWS INDICATED POINT TO NEAREST EXIT). LETTER SIZE SHOWN IN mm. RUNNING MAN SYMBOL INCLUDED.
	*FIRE EXIT SIGN ILLUMINATED BY ESCAPE LIGHTING SYSTEM. LETTER SIZE SHOWN IN mm.
	EMERGENCY LIGHT WITH LED
	SMOKE DETECTOR
	HEAT DETECTOR
	CALL POINT
	ALARM SOUNDER
	CO2 FIRE EXTINGUISHER - 2KG
	6 LITRE FOAM SPRAY EXTINGUISHER
	DRY POWDER EXTINGUISHER
	FIRE BLANKET IN CONTAINER
	WATER FIRE EXTINGUISHER - 9L
	WATER FIRE EXTINGUISHER - 6L WITH ADDITIVE
	FAT FIGHTER
	LICENSABLE ACTIVITIES
ANYTHING SHOWN ON THIS PLAN WHICH IS NOT REQUIRED BY THE PLAN REGULATIONS IS FOR ILLUSTRATIVE PURPOSES ONLY AND <u>DOES NOT</u> FORM PART OF THE PREMISES LICENCE.	
THE POSITION OF THE FIRE AND OTHER SAFETY EQUIPMENT AS SHOWN ON THE PLAN OR SUCH OTHER POSITION AS AGREED FROM TIME TO TIME IN CONSULTATION WITH THE FIRE AUTHORITY	

This drawing is protected under Copyright .

Copyright remains the property of PLAY DESIGN CONSULTANTS unless otherwise assigned.

Figured dimensions only to be taken from this drawing .

DO NOT SCALE .All dimensions to be verified on site prior to the commencement of work .

Any structural information on this drawing is indicative only .

No structural details to be taken from this drawing ,all structural details to be referred to a structural engineer .

All contractors must visit the site and be responsible for checking all setting out dimensions .Notify PLAY DESIGN CONSULTANTS of any discrepancies prior to any manufacture or construction works .

B		30/10/17		basement annotation amended	NJT	GT
A		13/10/17		additional AWP added	JEE	GT
REV	DATE	DESCRIPTION			BY	APPROVED

PLAY DESIGN
CONSULTANTS LTD

24 Market Street
Bromsgrove
Worcestershire
B61 8DA

CLIENT		
STONEGATE		
PROJECT		
WALKABOUT LEICESTER		
DRAWING		
LICENSING PLAN BASEMENT AND UPPER FLOORS		
DRAWING NUMBER		REVISION
03		B
		SHEET 2 OF 2
JOB NO	SCALE	CAD REF
240	1:100 (A1)	-
DRAWN BY	APPROVED BY	DATE
NJT	GT	SEPT' 17