Mitchells & Butlers

MITCHELLS & BUTLERS PUB & CARVERY

DOG AND PARTRIDGE STOCKPORT

PDC
PROPOSED GROUND FLOOR PLAN

APR 16	1:50	LDH
1458	209	

BAR COVERS
EXISTING= 61 PROPOSED= 61

RESTAURANT COVER MATRIX		
PUB CARVERY TEMPLATE	EXISTING COVERS	PROPOSED COVERS
14 x 2's=28 2 X 3's=6 25 x 4's=100 3 X 6's=18	10 x 2's=20 1 x 3's = 3 15 x 4's = 60 3 x 6's = 18	10 x 2's=20 1 x 3's = 3 15 x 4's = 60 3 x 6's = 18
152	101	101

Reviewed
18.5.16 TM

Reviewed 26/6/17

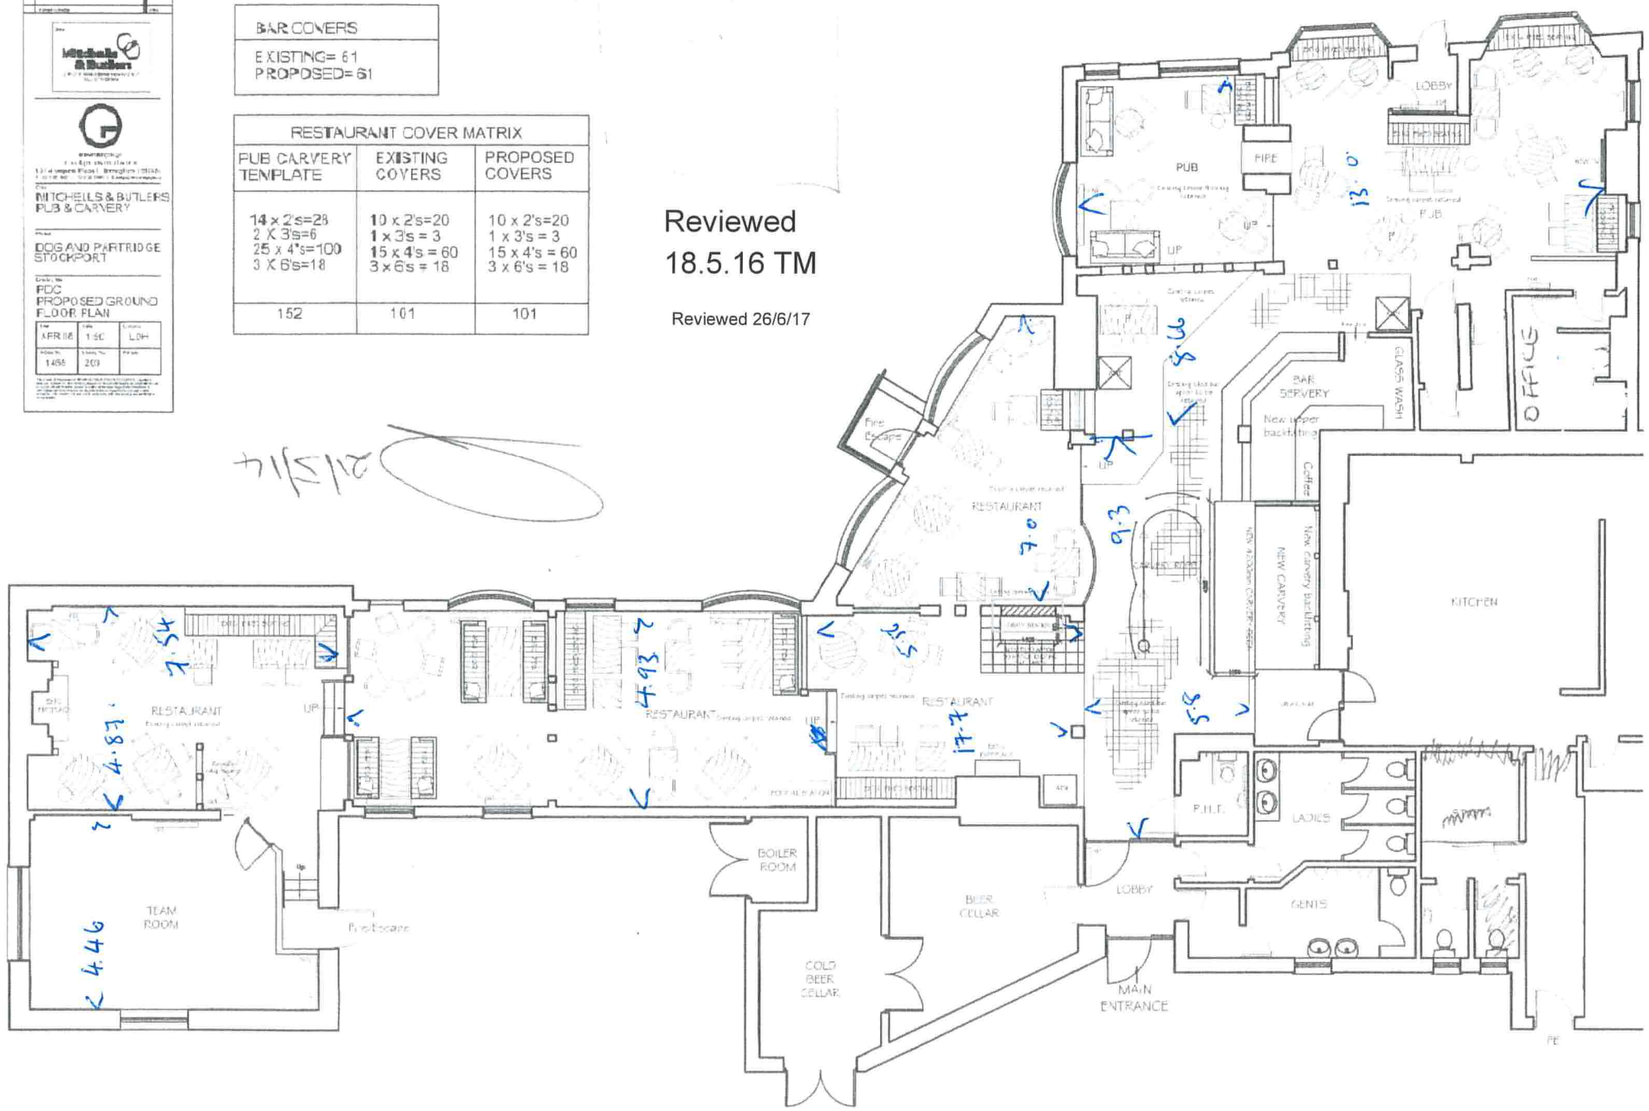

PROPOSED GROUND FLOOR PLAN