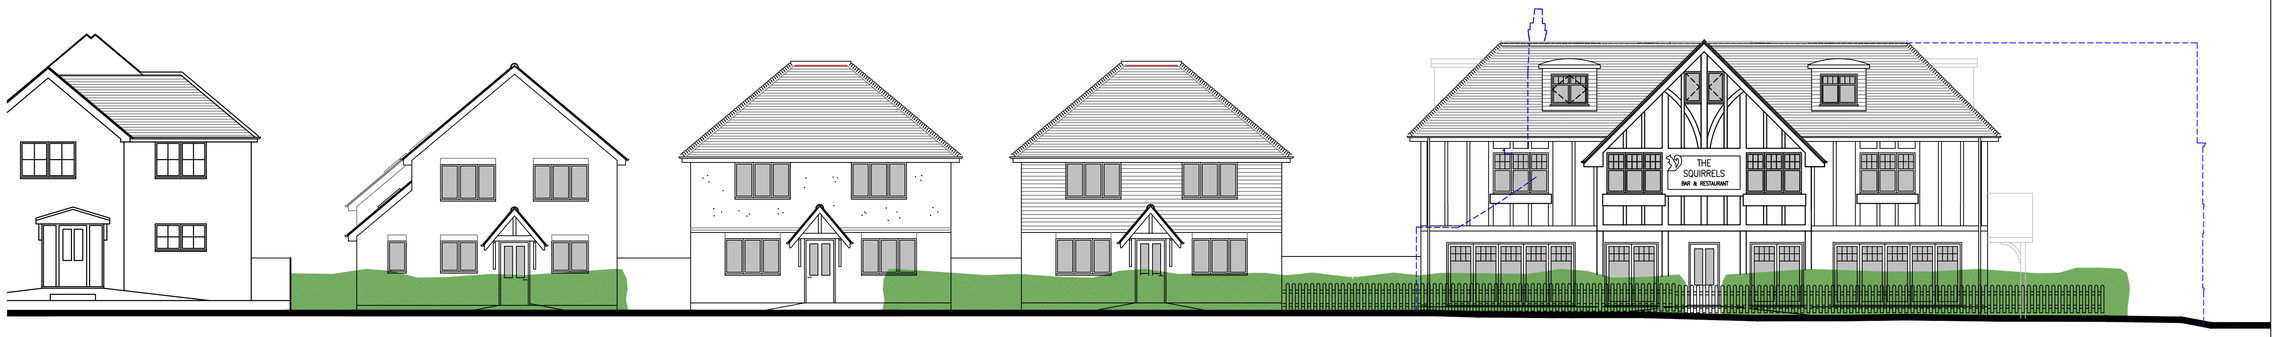

Streetscene 1:100

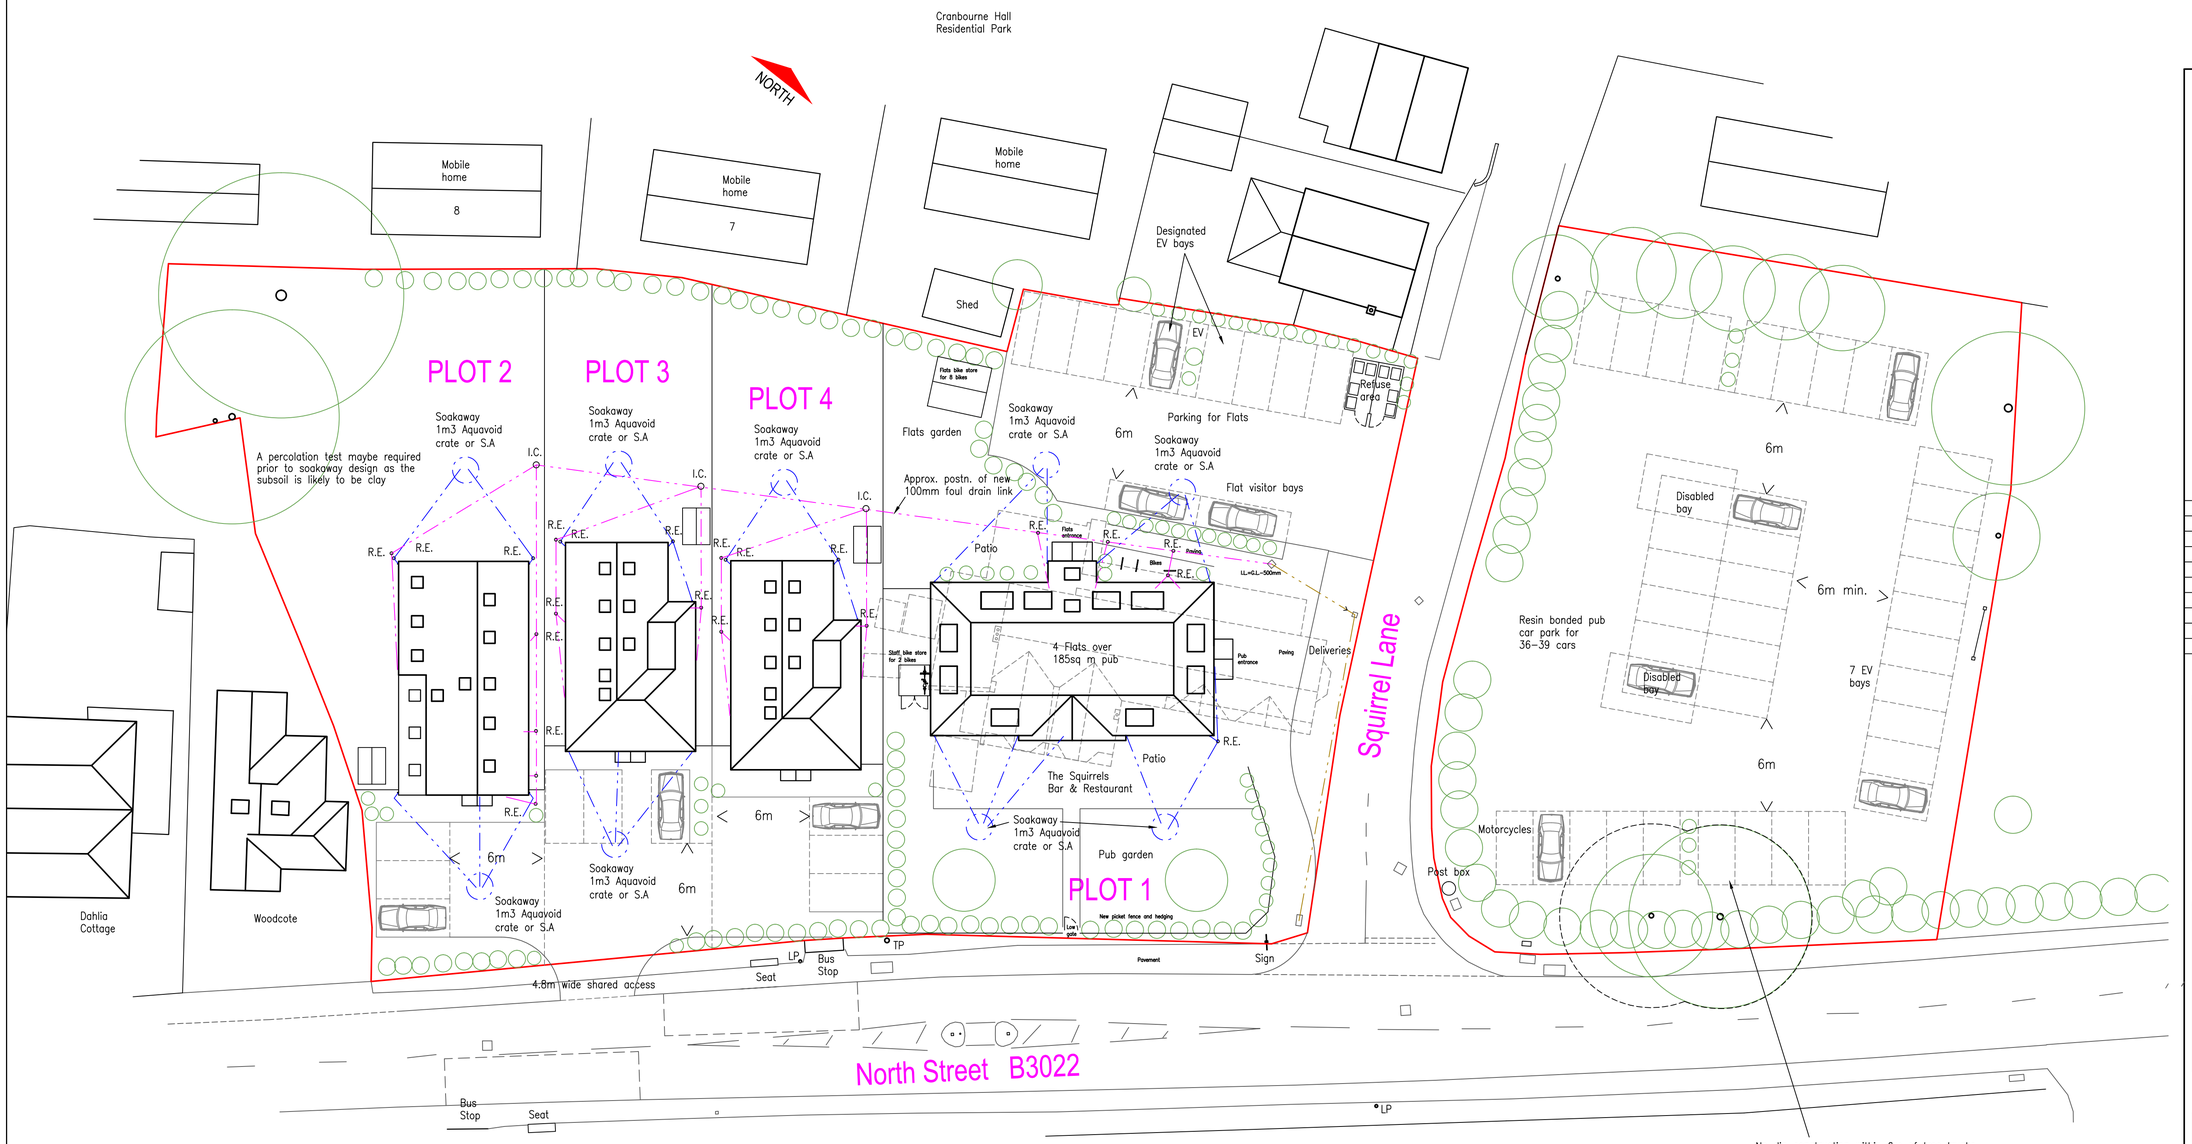

Site/Roof Plan 1:200

General notes:

Original digital survey by others

Date	Revisions

© copyright

ABRACAD
The Atrium, Broad Lane, Bracknell, Berkshire, RG12 9BX
01344 481047 / 07763 058779
services@abracad.co.uk
www.abracad.co.uk
Established in 1982
Firmness Commodity D'light

Client
Bright Sky Business

Job Title
The Squirrels
North Street
Winkfield
Windsor
SL4 4TF

Drawing Title
Proposed Site Plan

Scale 1:200 (plot at oversize A1)

Date Mar. 2022

Drawn by A. Lloyd Architect

Drg No BSB/22/4

Rev