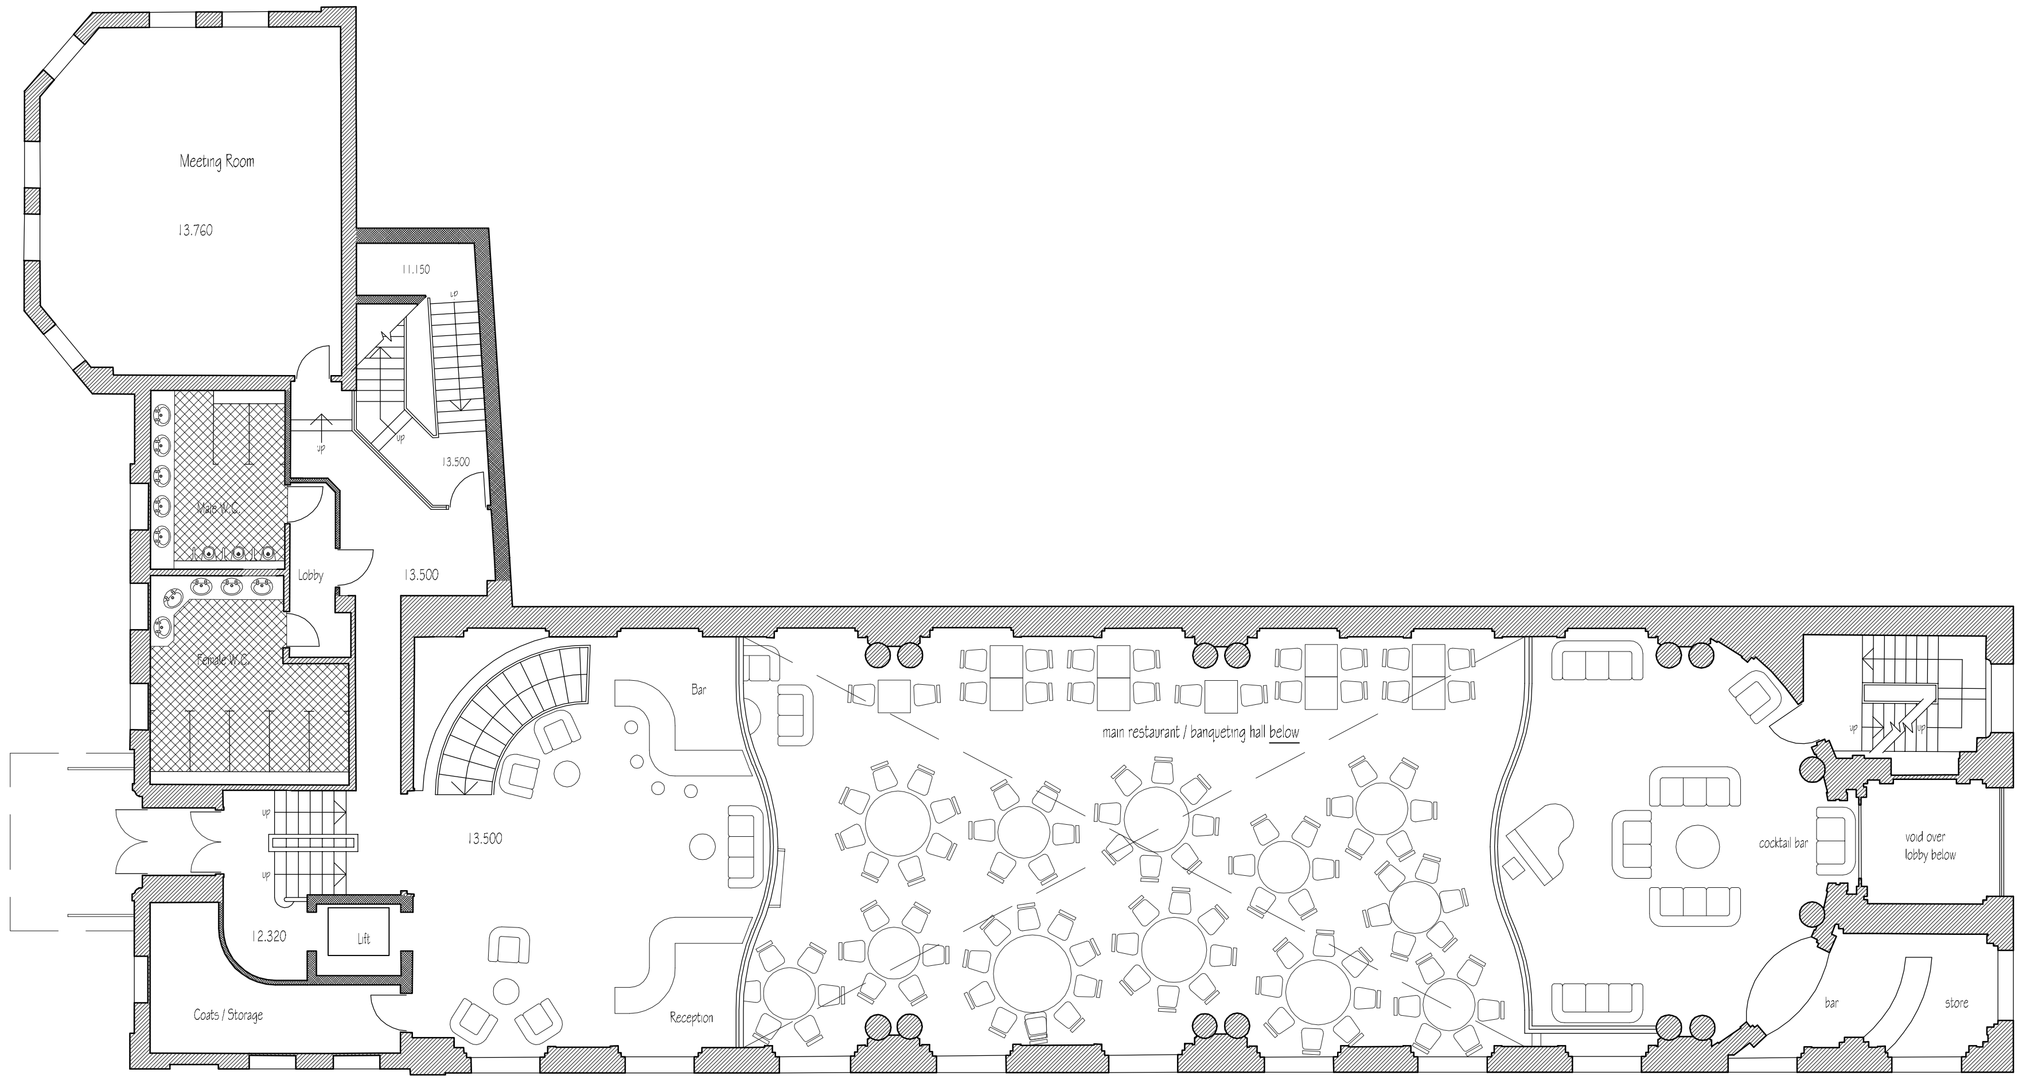

Mezzanine Floor Level

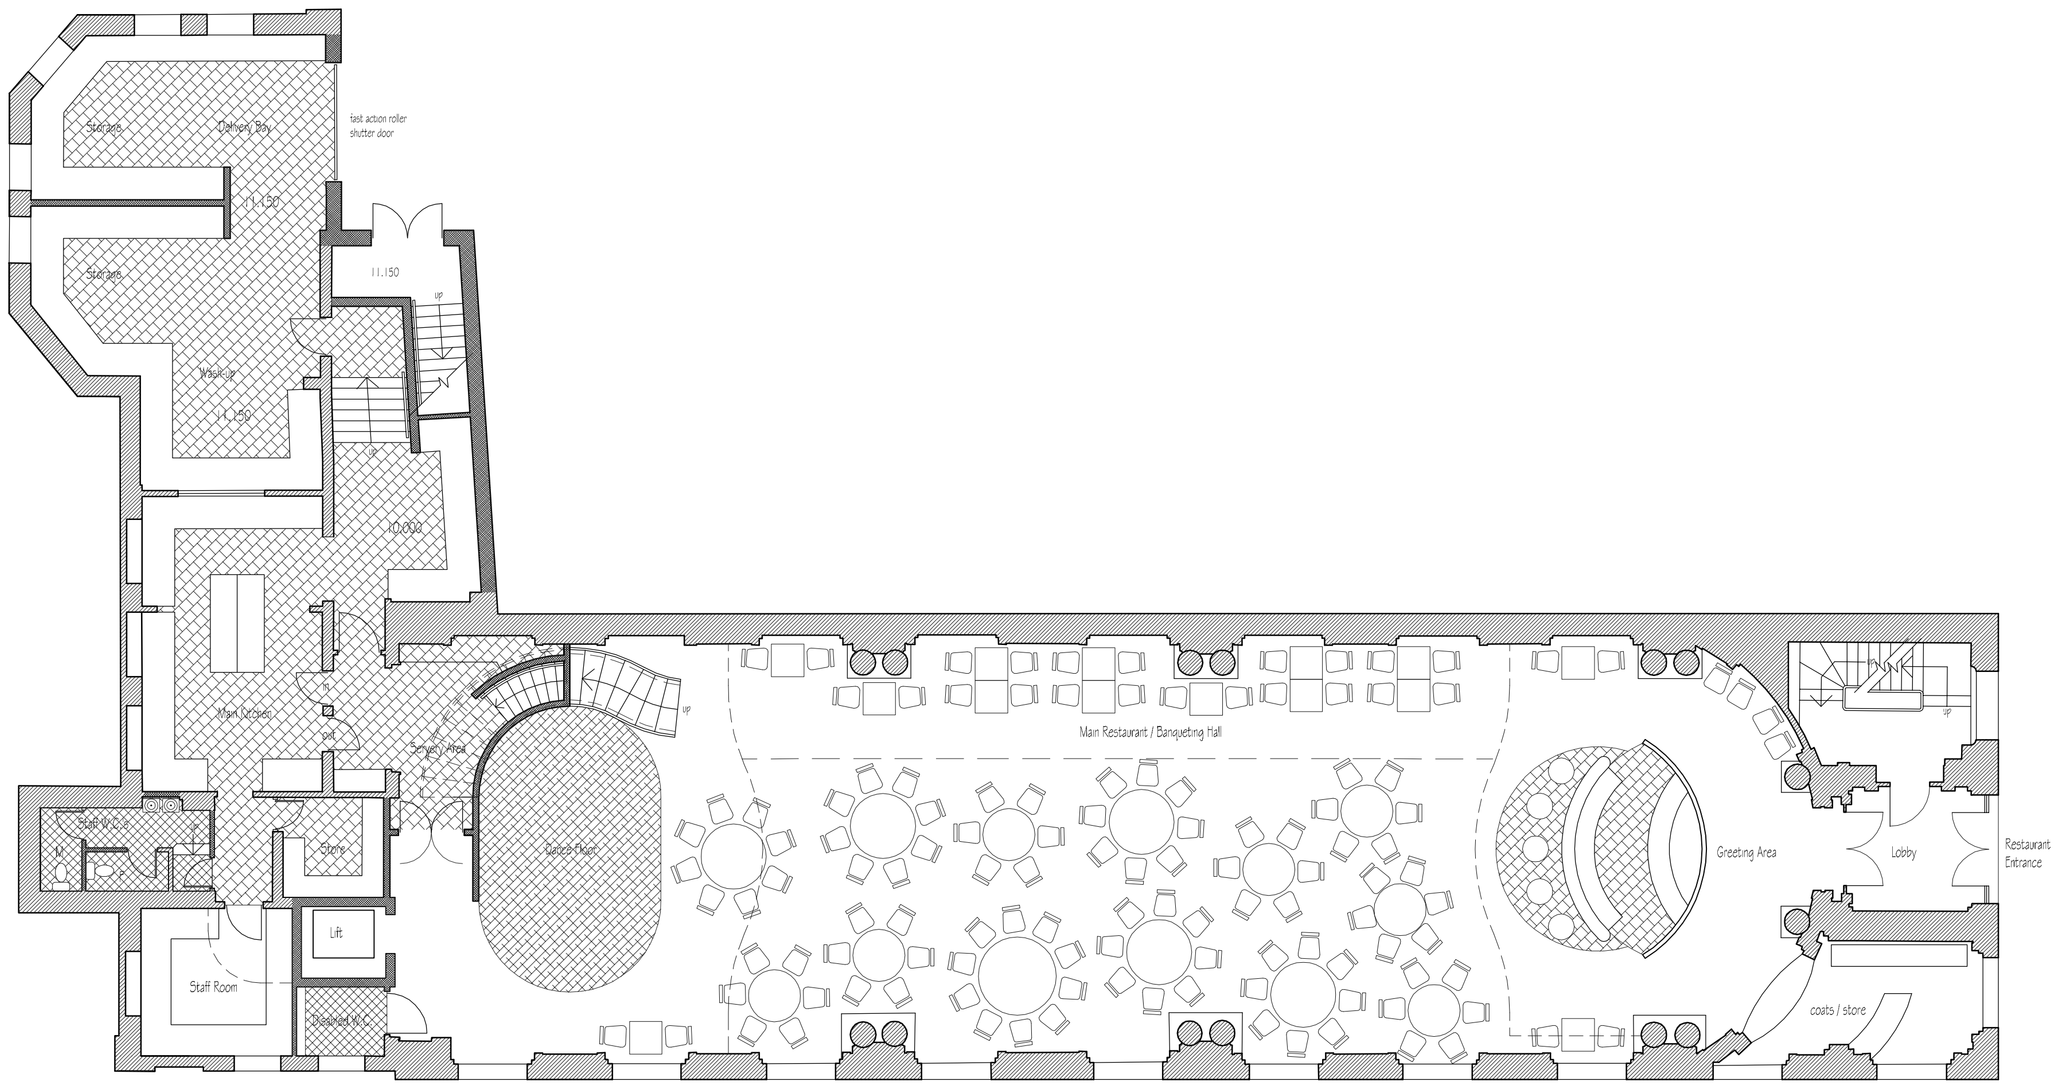

Ground Floor Level (below ground at rear)

Rev			
C	Floor plans updated to reflect latest elevations.	ACF 15.05.02	DAS 15.05.02
B	Floor plans updated to reflect latest elevations.	ACF 12.12.01	DAS 12.12.01
A	Main feature staircase & associated areas redesigned.	ACF 20.11.01	DAS 20.11.01
*	Original Issue	ACF 08.11.01	DAS 08.11.01
Rev	QA	Dwn / Date	Chk / Date
	This drawing is copyright and must not be disclosed to third parties without permission Scaled dimensions are not to be used for construction	Southampton	
		Windsor	

PROJECT

129 High Street - Southampton
Proposed Alterations and Extension
to form Hotel and Restaurant

CLIENT

P. Harding Esq.

DRAWING TITLE

Proposed Ground Floor Plan and
Proposed Mezzanine Floor Plan

PROJECT NO.	DRAWING NO.	REV.	SCALE
00030	239	C	1:100

TS Design Group
58 Portswood Road, Southampton, SO17 2FW
Tel: 023 8067 1991 Fax: 023 8067 1992 E-mail: architects@tsdg.co.uk