The copyright of this drawing is vested in the Architect and it must not be copied or reproduced without his written consent. Figured dimensions only to be taken from this drawing. All contractors must visit the site and be responsible for taking and checking all dimensions relative to the works shown on the drawing.

All drawings and specifications from Specialists ( nominated or domestic ) to be submitted in duplicate to the Architect by the Main Contractor for comments, prior to any fabrication works. The Architect will assist in checking this information but any failure to detect inconsistencies or errors will not relieve the Contractor of his responsibility and the Architects comments will be restricted accordingly.

This project falls under the new Construction Design and Management Regulations 2015 whether domestic or commercial.

As the client you have specific duties under these regulations. These duties are a legal requirement. For information on your responsibilities please go to www.HSE.gov.uk then CDM Regulations 2015.

AMENDMENTS

| REV | DATE | AMENDMENT |
|---|---|---|
| A | 11.01.18 | Drawing revised to become existing ground and first floor plans - previous drawing renumbered 1668-03 |

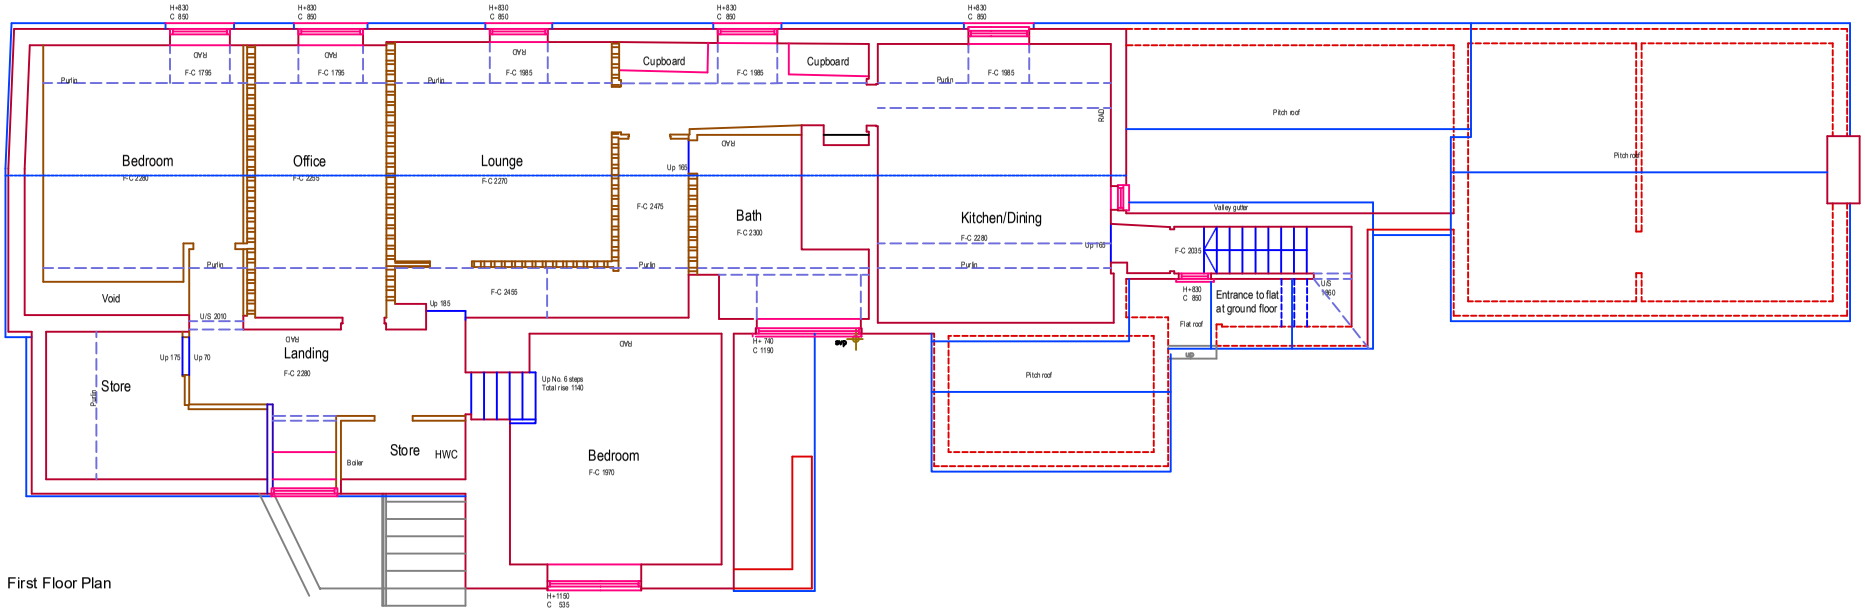


First Floor Plan

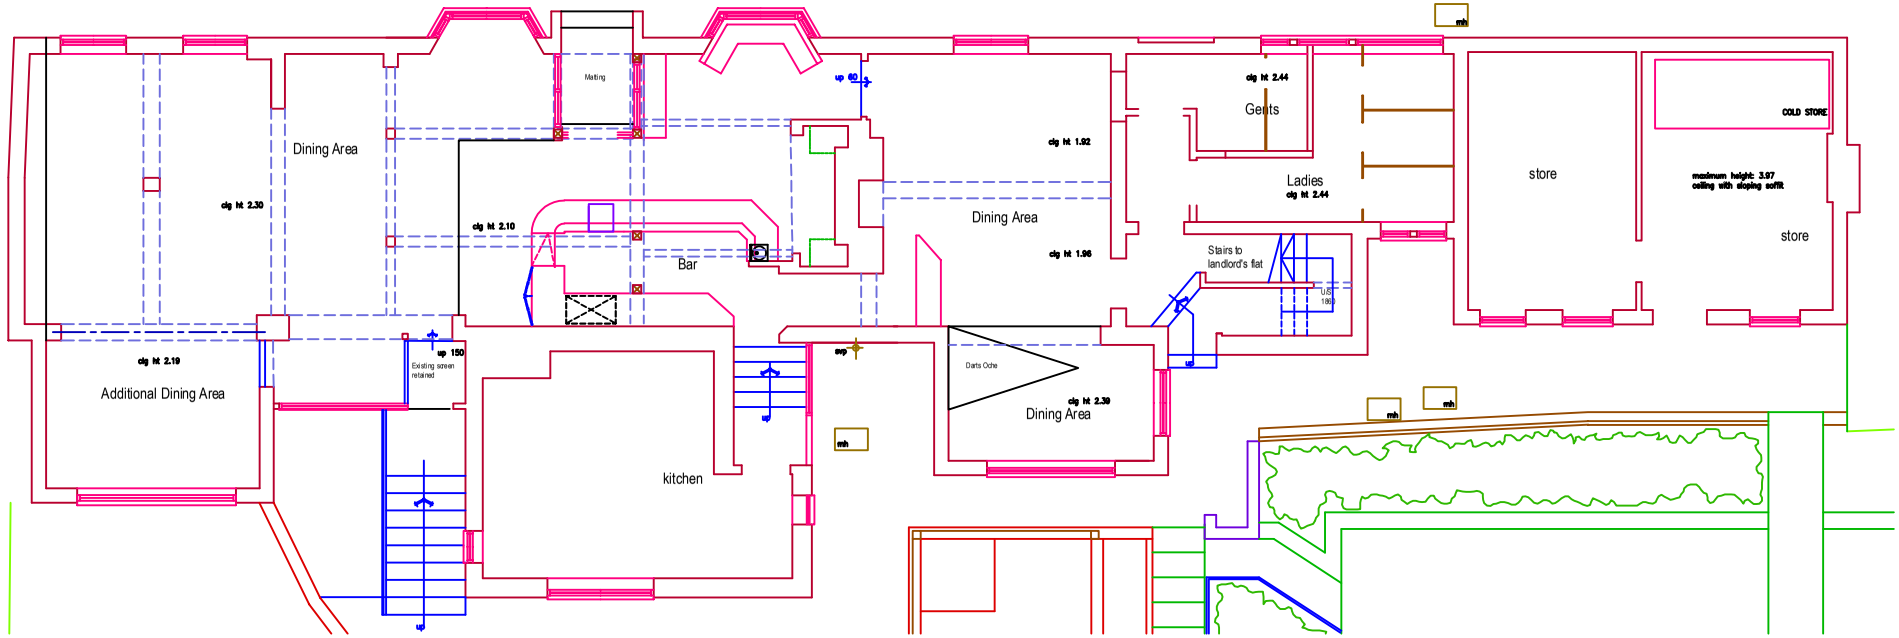


Ground Floor Plan

North

Scale Bar 1:50
Metres

client

job
The Anchor Inn
Wyre Piddle
Pershore
Worcs WR10 2JB

description
Existing plans
Ground and first floor

| scale (A1) | date | drawn by |
|---|---|---|
| 1:50 | Dec 17 | JGS |

drawing number
1668-02A

TAYLOR+Co ARCHITECTS
INTERIOR DESIGN • INNOVATION • CONSERVATION
PO BOX 67 | OMBERSLEY | WORCESTERSHIRE | WR9 0YG
[t] 01905 621600 [e] design@taylorandcoarchitects
taylorandcoarchitects.co.uk
RIBA