SCHEDULE OF ACCOMMODATION

UNIT No.	BLOCK	AREA (m²)	AREA (sqft)
1	B	**93.165**	1002
2	B	**93.603**	1007
3	B	**139.748**	1504
4	B	**186.339**	2005
5	B	**186.339**	2005
6	B	**185.902**	2001
7	A	**185.902**	2001
8	A	**186.339**	2005
9	A	**186.339**	2005
10	A	**139.748**	1504
11	A	**139.748**	1504
12	A	**93.603**	1007
13	A	**93.603**	1007
14	A	**93.165**	1002

EXTERNAL CAR PARKING

DISABLED SPACES:	**2**
STANDARD SPACES:	**25**
TOTAL SPACES:	**27**

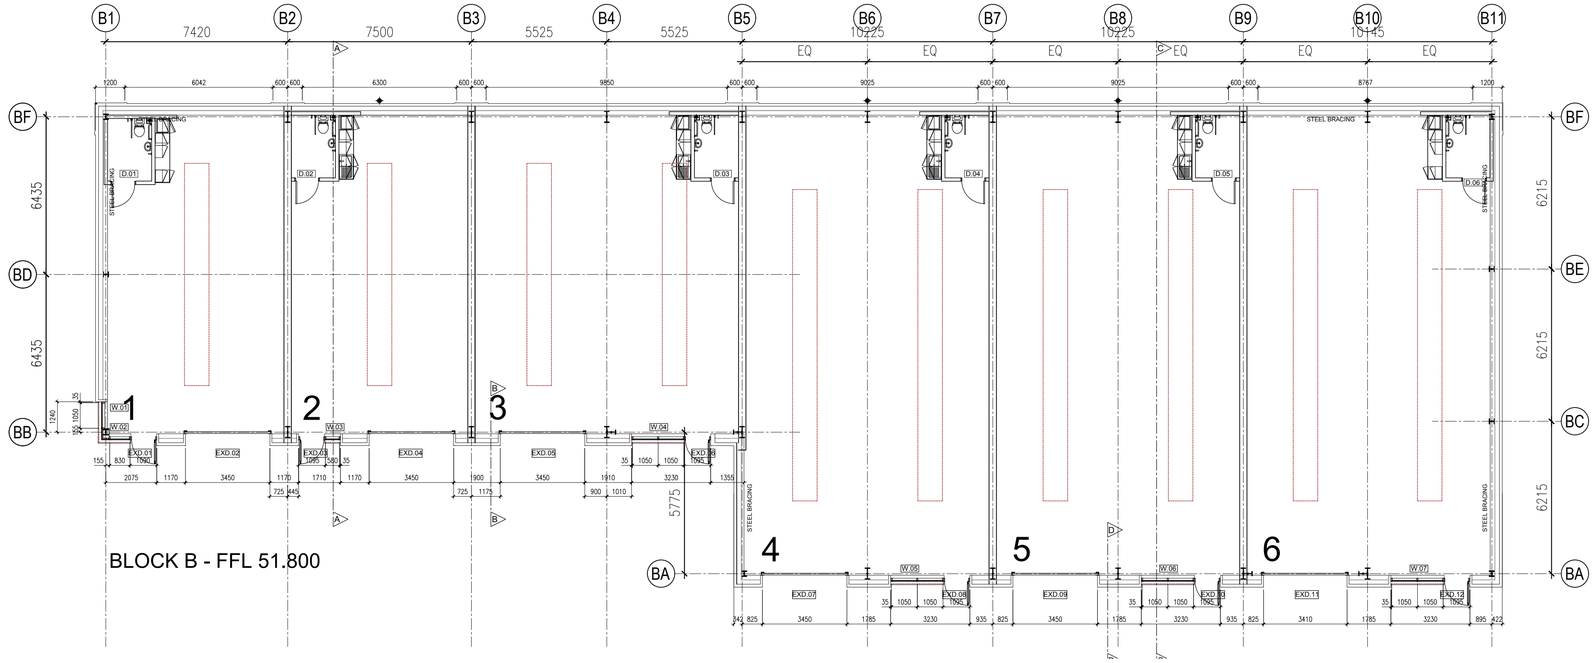

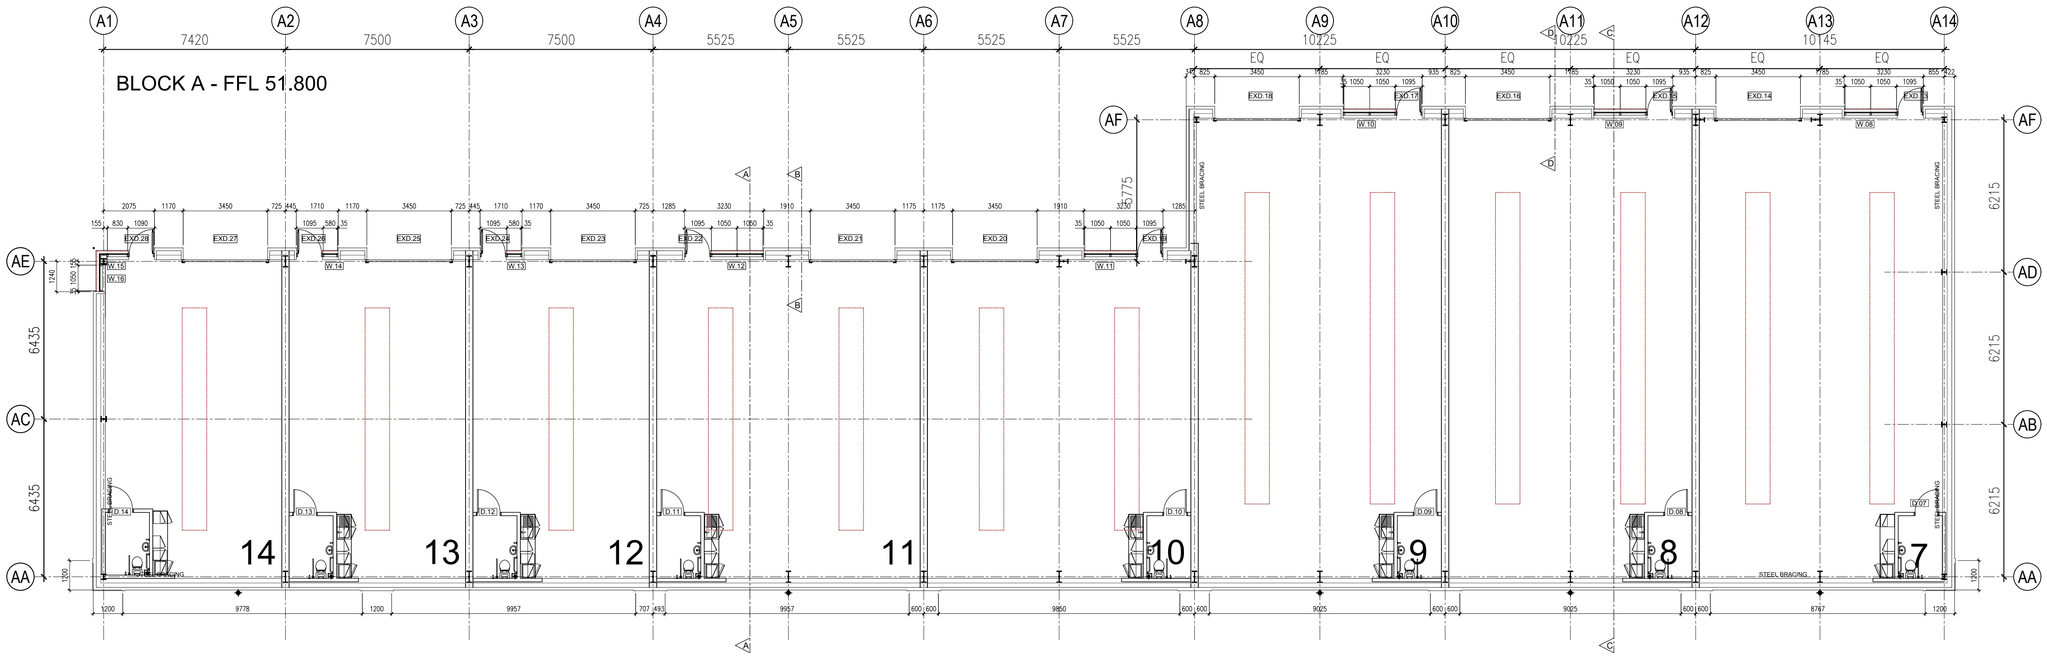

(04)011 G.A. PLAN 1:125

TENDER ISSUE

Rev	Date		By	Chk
T4	27/01/20	TENDER ISSUE	MAS	REC

Contractor must verify all dimensions on site before commencing any work or shop drawings. If this drawing exceeds the quantities taken in any way the Architects are to be informed before the work is initiated. Only figured dimensions to be taken from this drawing. Do not scale off this drawing. Drawings based on Ordnance Survey and / or existing record drawings - design and drawing content subject to Site Survey, Structural Survey, Site Investigations, Planning and Statutory Requirements and Approvals. Authorised reproduction from Ordnance Survey Map with permission of the Controller of Her Majesty's Stationery Office. Crown Copyright reserved. Cunniff Design Limited Copyright.

1a Brewery Place
Brewery Wharf
LEEDS
LS10 1NE
Tel: 0113 219 1333
www.cunniffdesign.com

Cunniff Design
INSPIRING BUILT ENVIRONMENTS

Project: Priority Space, Barrington Way			Job No. 10262
Darlington	Drawn By: MAS	Date: 16/08/2018	Drawing No: (04) 011
Title: GA Plan Ground	Checked By: REC	Scale: 1:125 @ A1	Revision: T4