


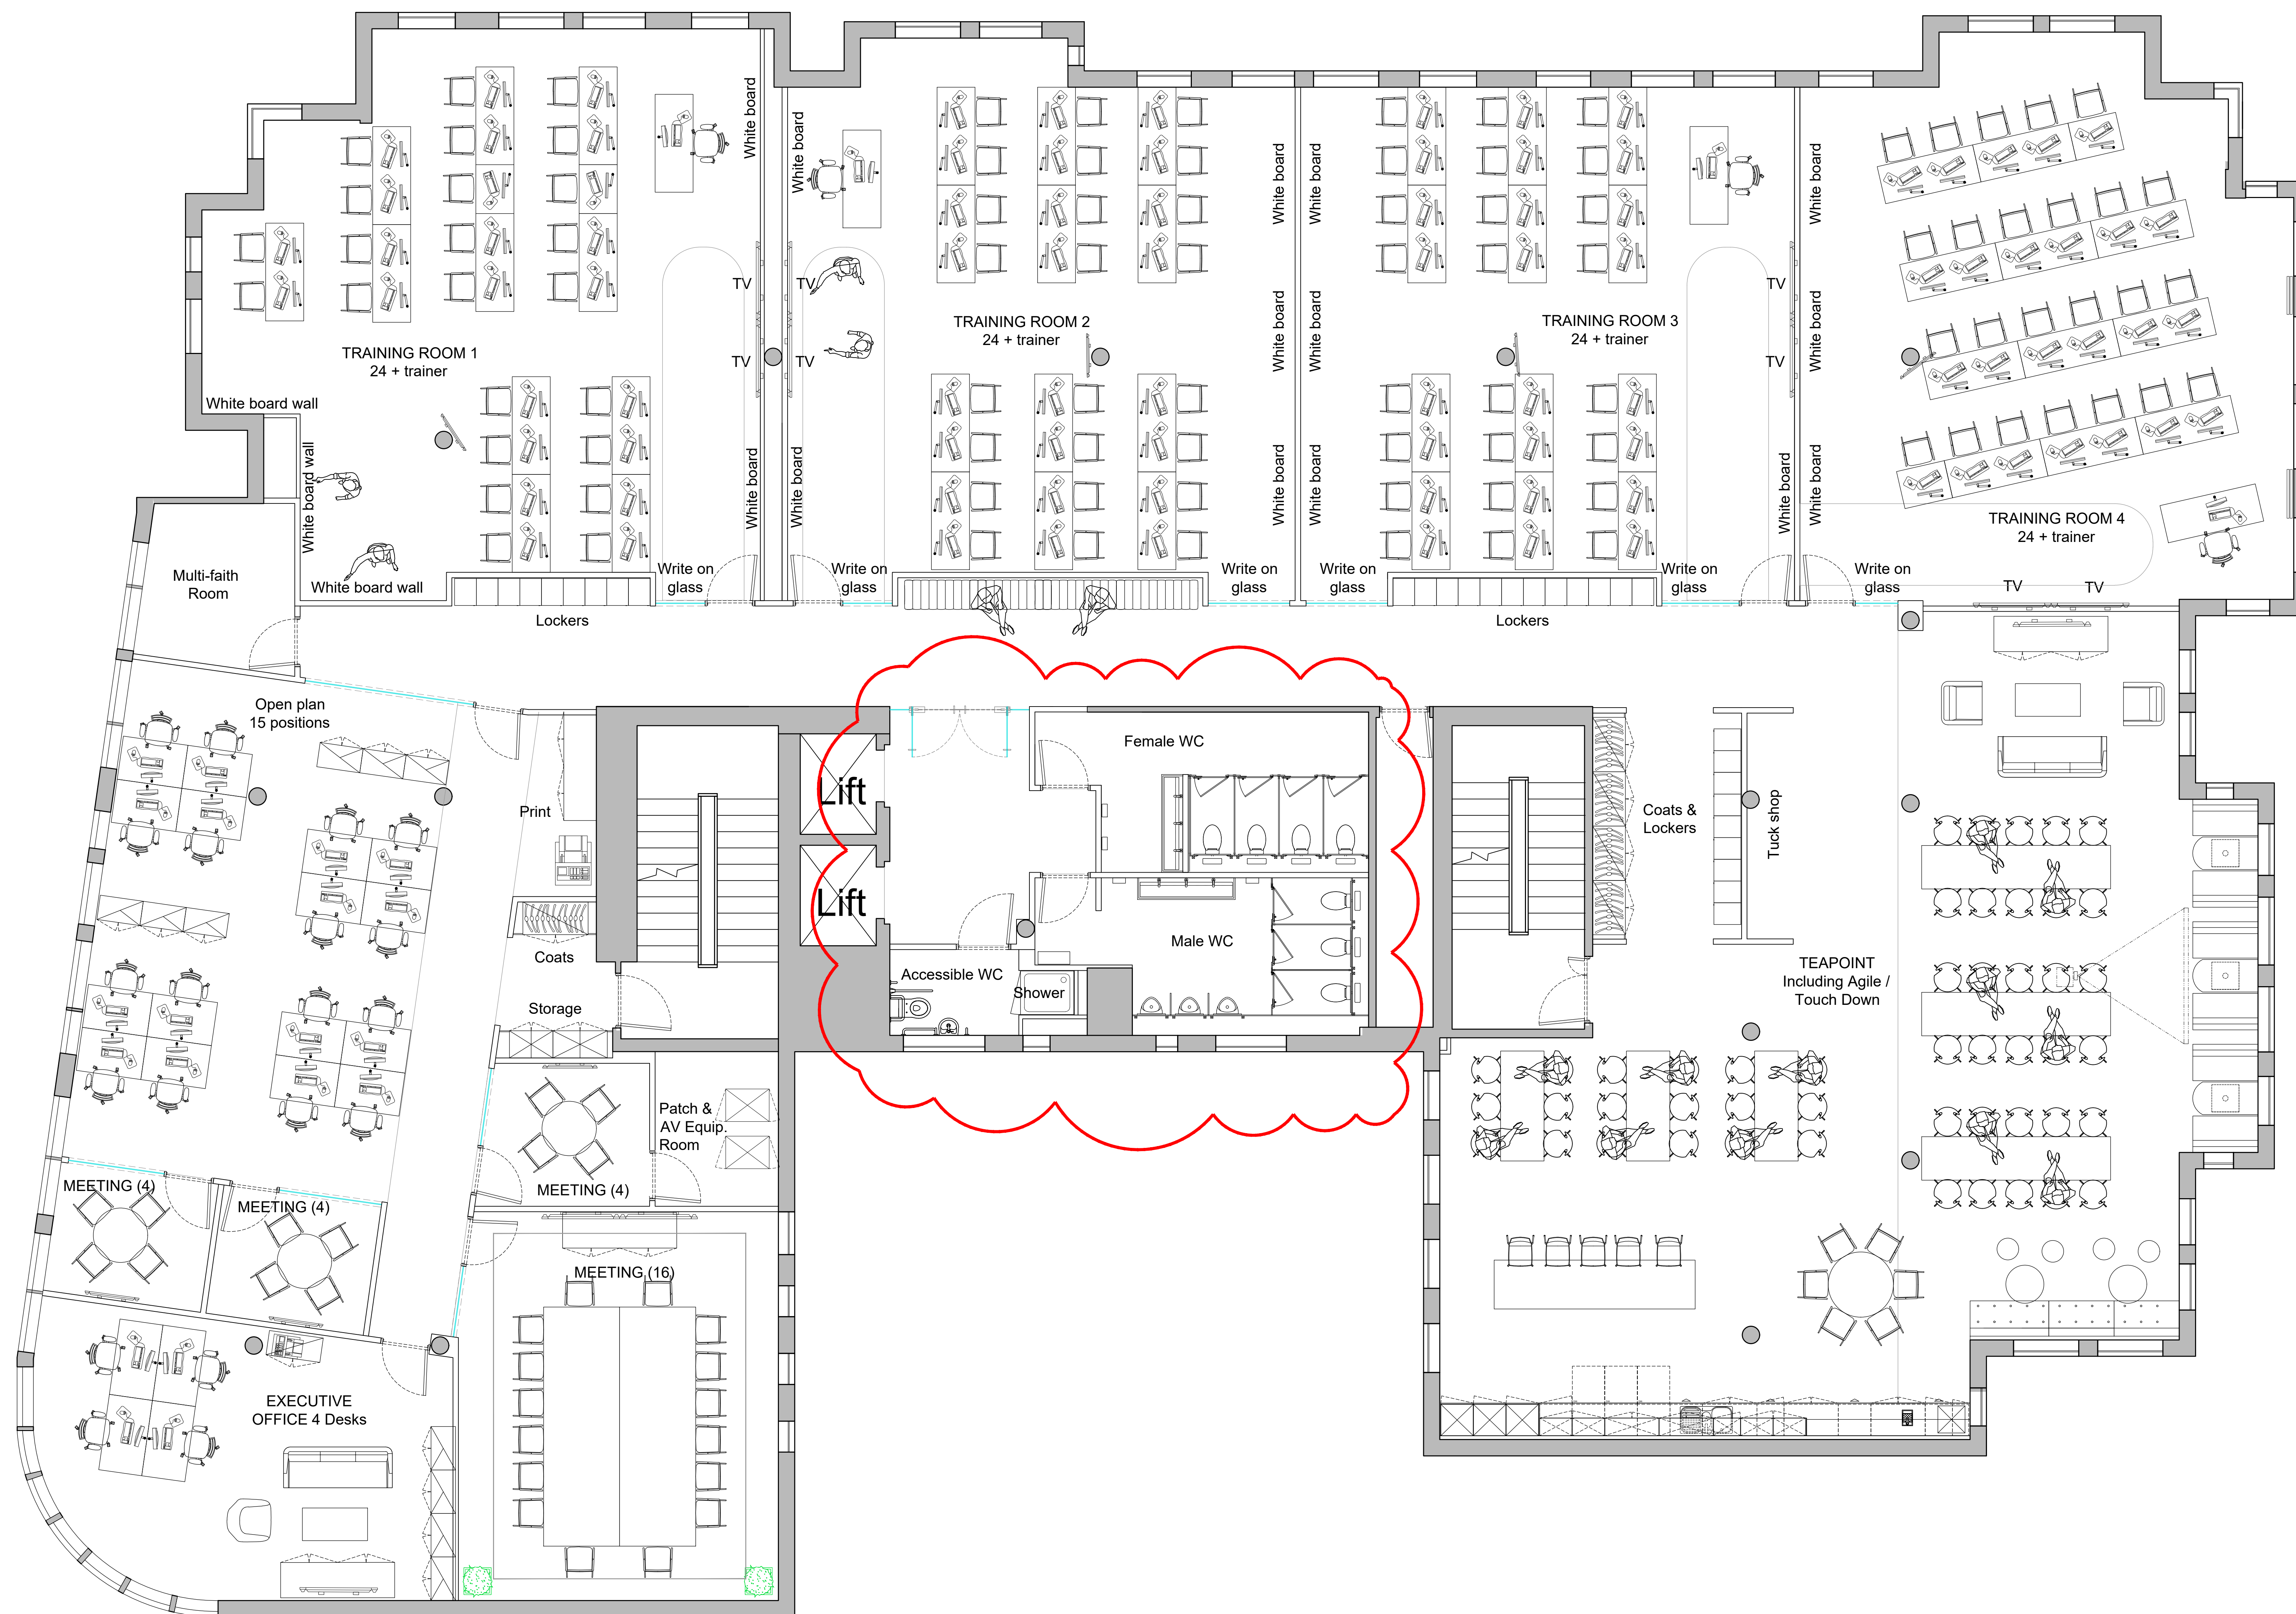

N	Male WC & shower partition amended	16.02.22	
M	Male WC partition amended	AT	10.02.22
L	Printer added to exec office, needs to tuck shop increased	AT	04.02.22
K	Copy area amended	AT	31.01.22
J	Furniture amendments	JB	21.01.22
I	WC revisions	EK	22.12.21
H	Various revisions	EK	15.12.21
G	Various revisions	AT	24.11.21
F	Various revisions	AT	24.11.21
E	Various revisions	EK	12.11.21
D	Kitchen Layout	EK	11.11.21
C	Layout changes	EK	10.11.21
B	Layout changes	EK	13.10.21
A	Final Issue	EK	15.12.21
Rev	Revised	Drawn	Checked



Elm House, Shuckfield Road, Epsom, Surrey, GU8 6LB
 T +44 (0) 1252 704 400 | info@oddbgroup.com
 www.oddbgroup.com

Harnham

202005
 Melbury House,
 49-57 Wimbledon Hill Road,
 SW19 7QW
 Overview:
 First Floor
 Proposed Layout

Scale:
 1:50 @ A0 / 1:100 @ A2

Drawn	Area	10/01/2021	Date
EK			Jan 22
20104	Drawing No		Rev
5093	01_PL		N

Figured dimensions only are to be taken from this drawing.
 Contractors must verify all dimensions before starting work and
 any discrepancies are to be reported. Design © oddbgroup