


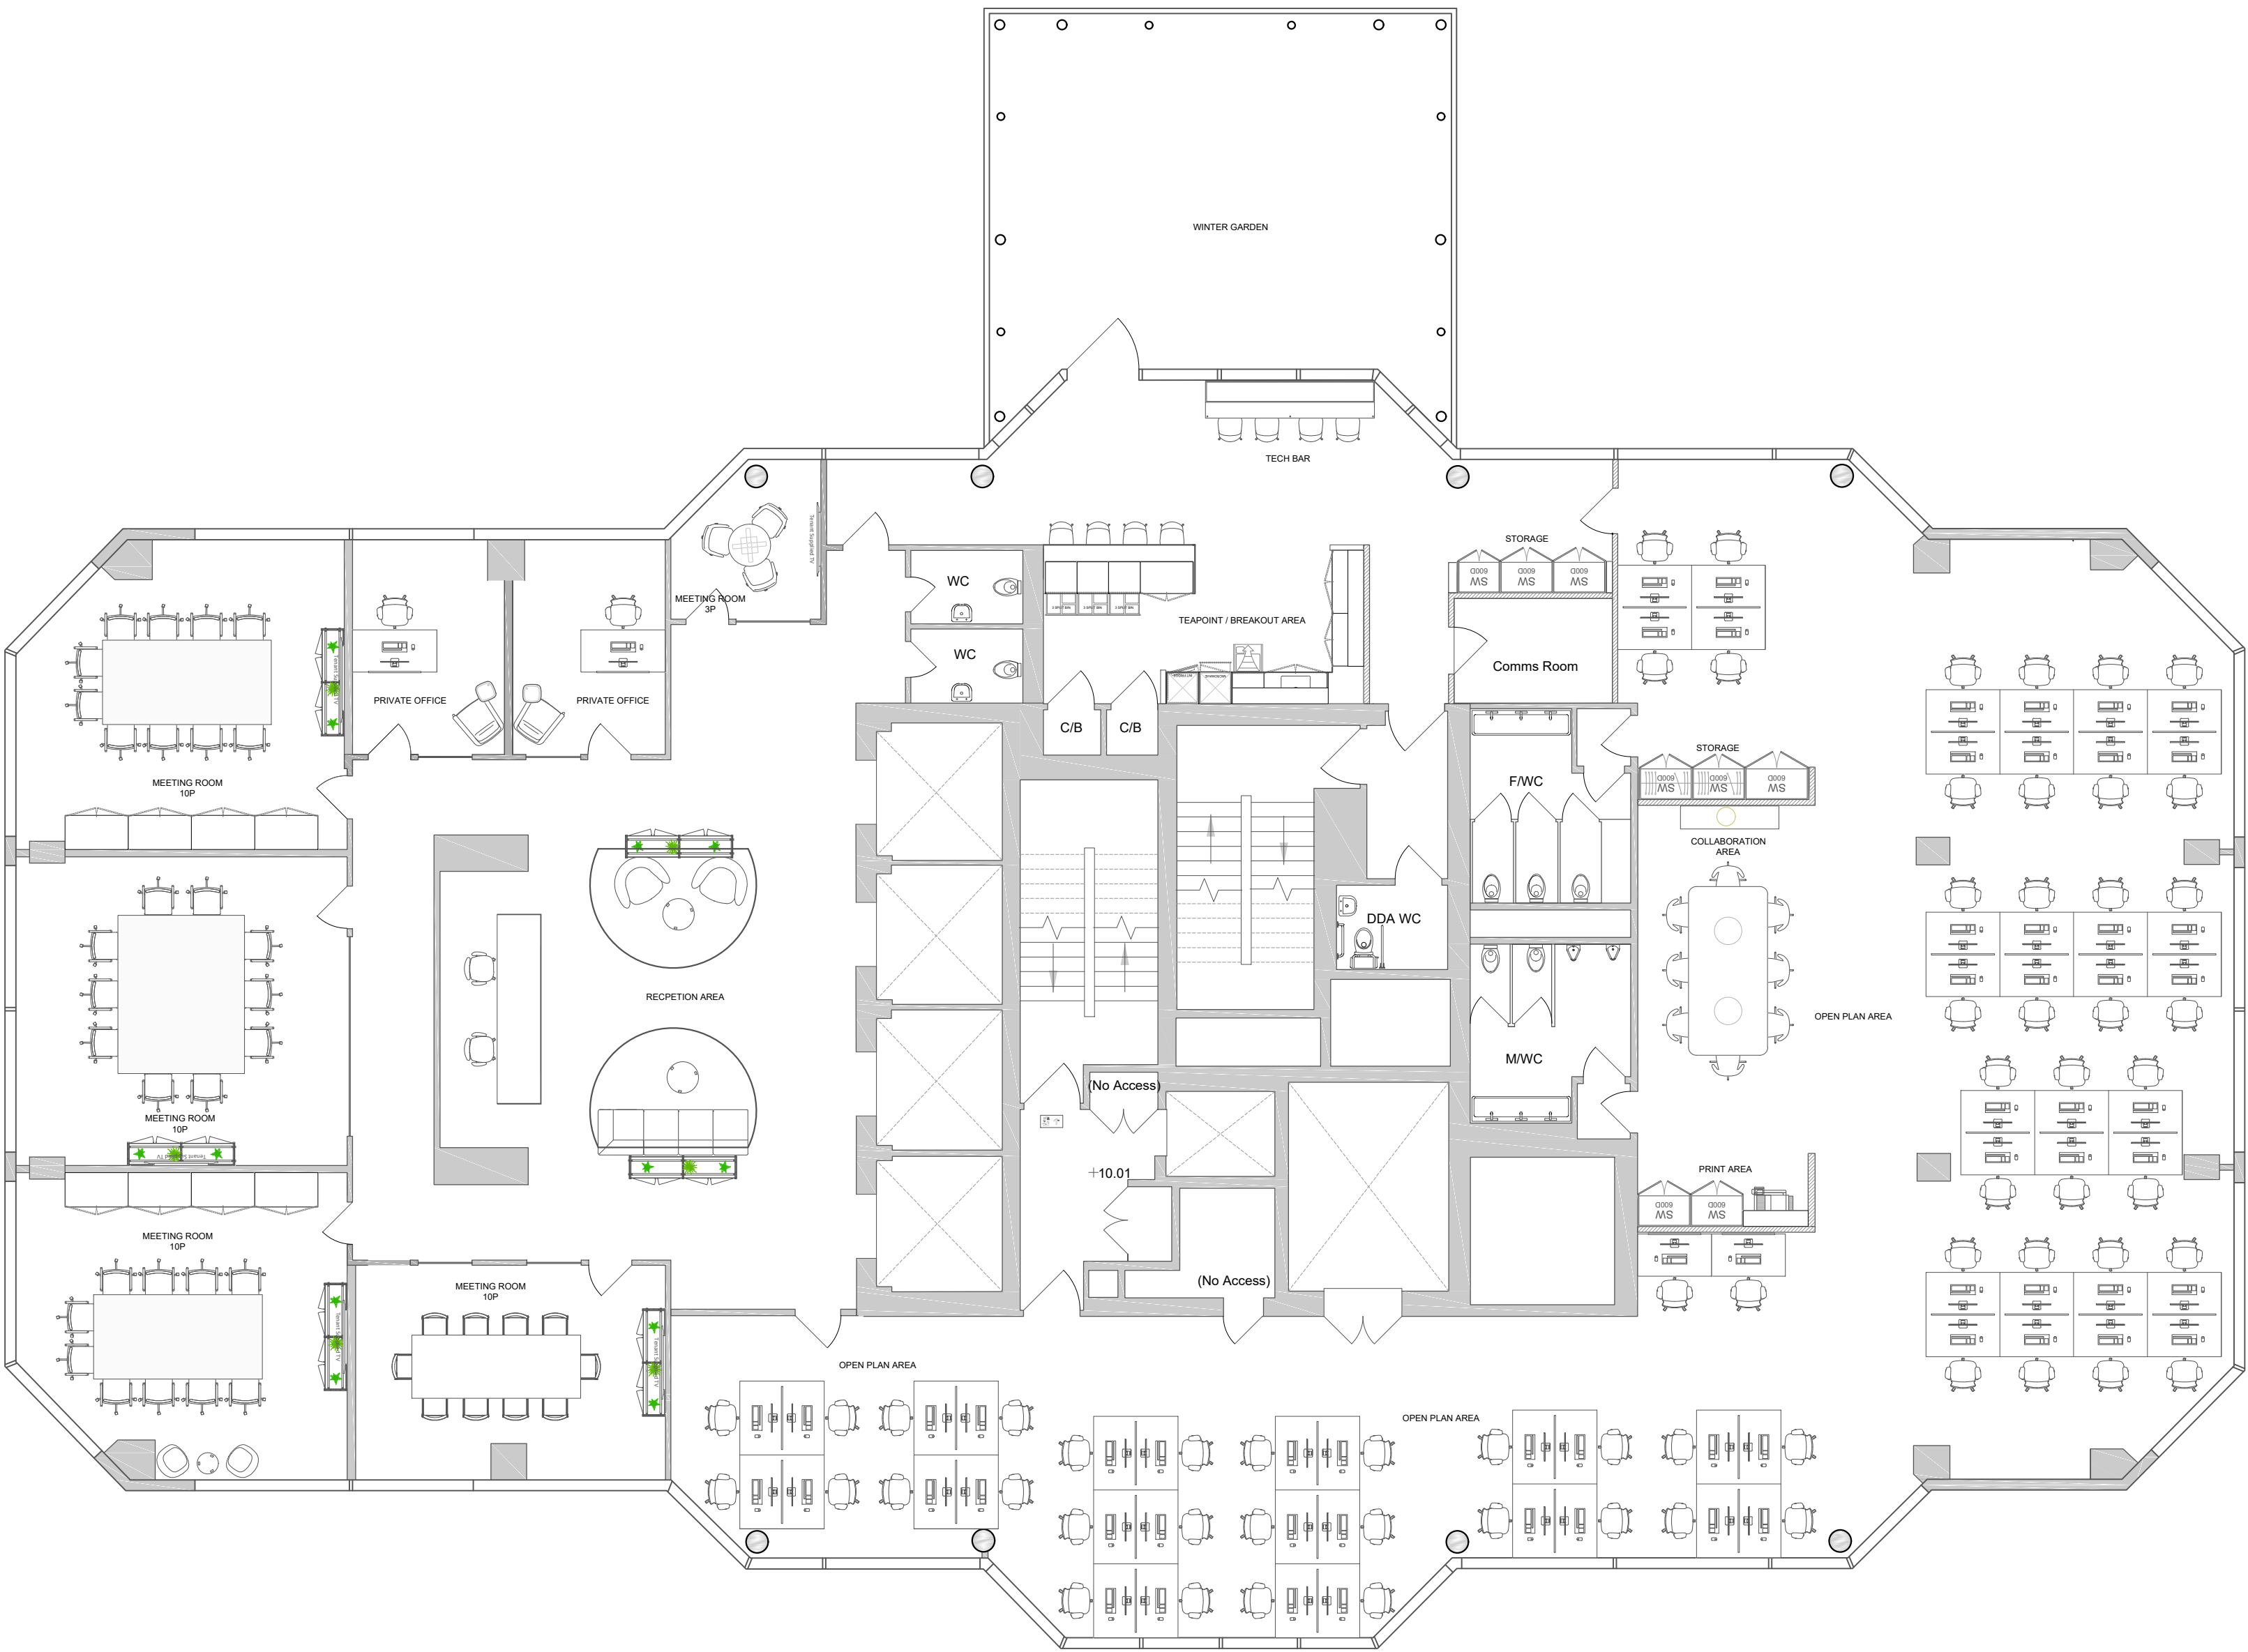

NOTES :
DO NOT SCALE FROM THIS DRAWING. ALL MEASUREMENTS MUST BE SITE CHECKED BEFORE THE COMMENCEMENT OF ANY WORK.

IF APPLICABLE:	
DESK SIZE :	1400X800 mm
DESK QTY:	62 desks
SQFT :	7,090 sqft

C01	24/04/2026	FIRST ISSUE FOR CONSTRUCTION	AMR	JL
REV	DATE	ISSUE	BY	CH

STATUS: **FOR CONSTRUCTION**



PROJECT :	20 GRACECHURCH STREET		
CLIENT :	AVIVA		
LEVEL :	10		
DESCRIPTION :	GENERAL ARRANGEMENT		
SCALE :	1:100	@ A1	
DRAWING No :			REVISION :
J5315_CST_DR_A_10_100_0001			C01