


FIRST FLOOR

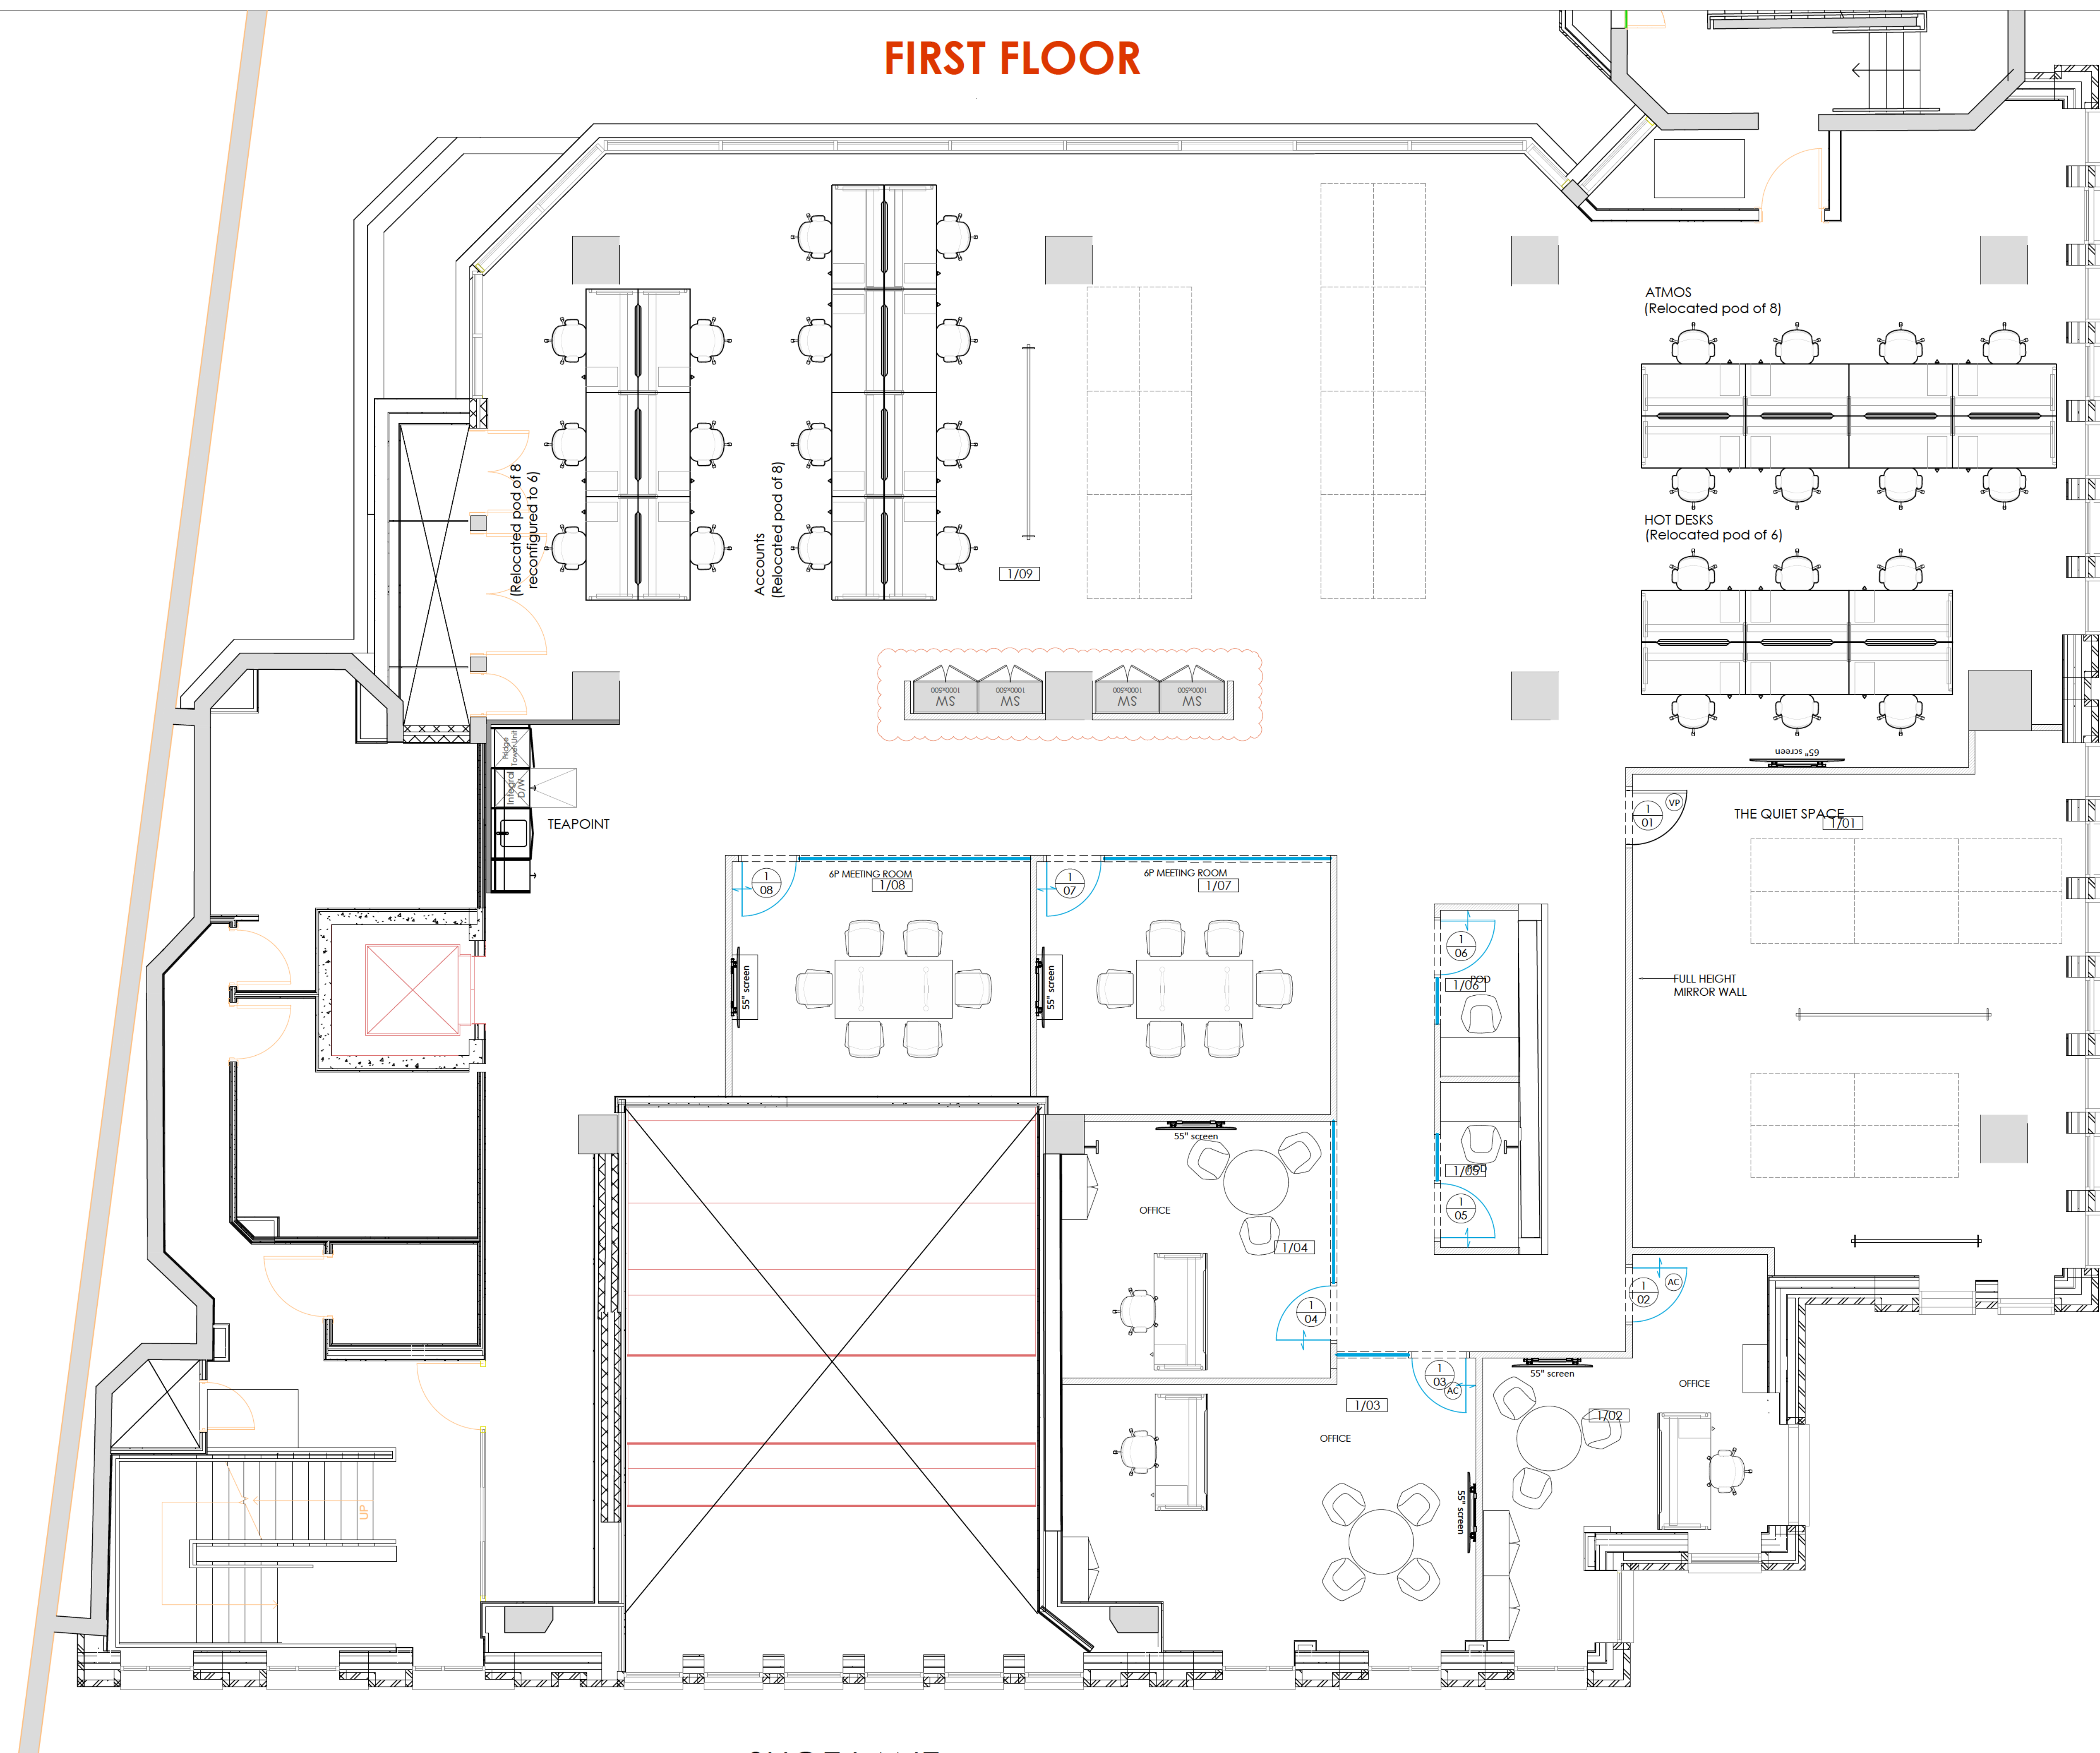

NEW INN HALL STREET

SHOE LANE

GENERAL ARRANGEMENT