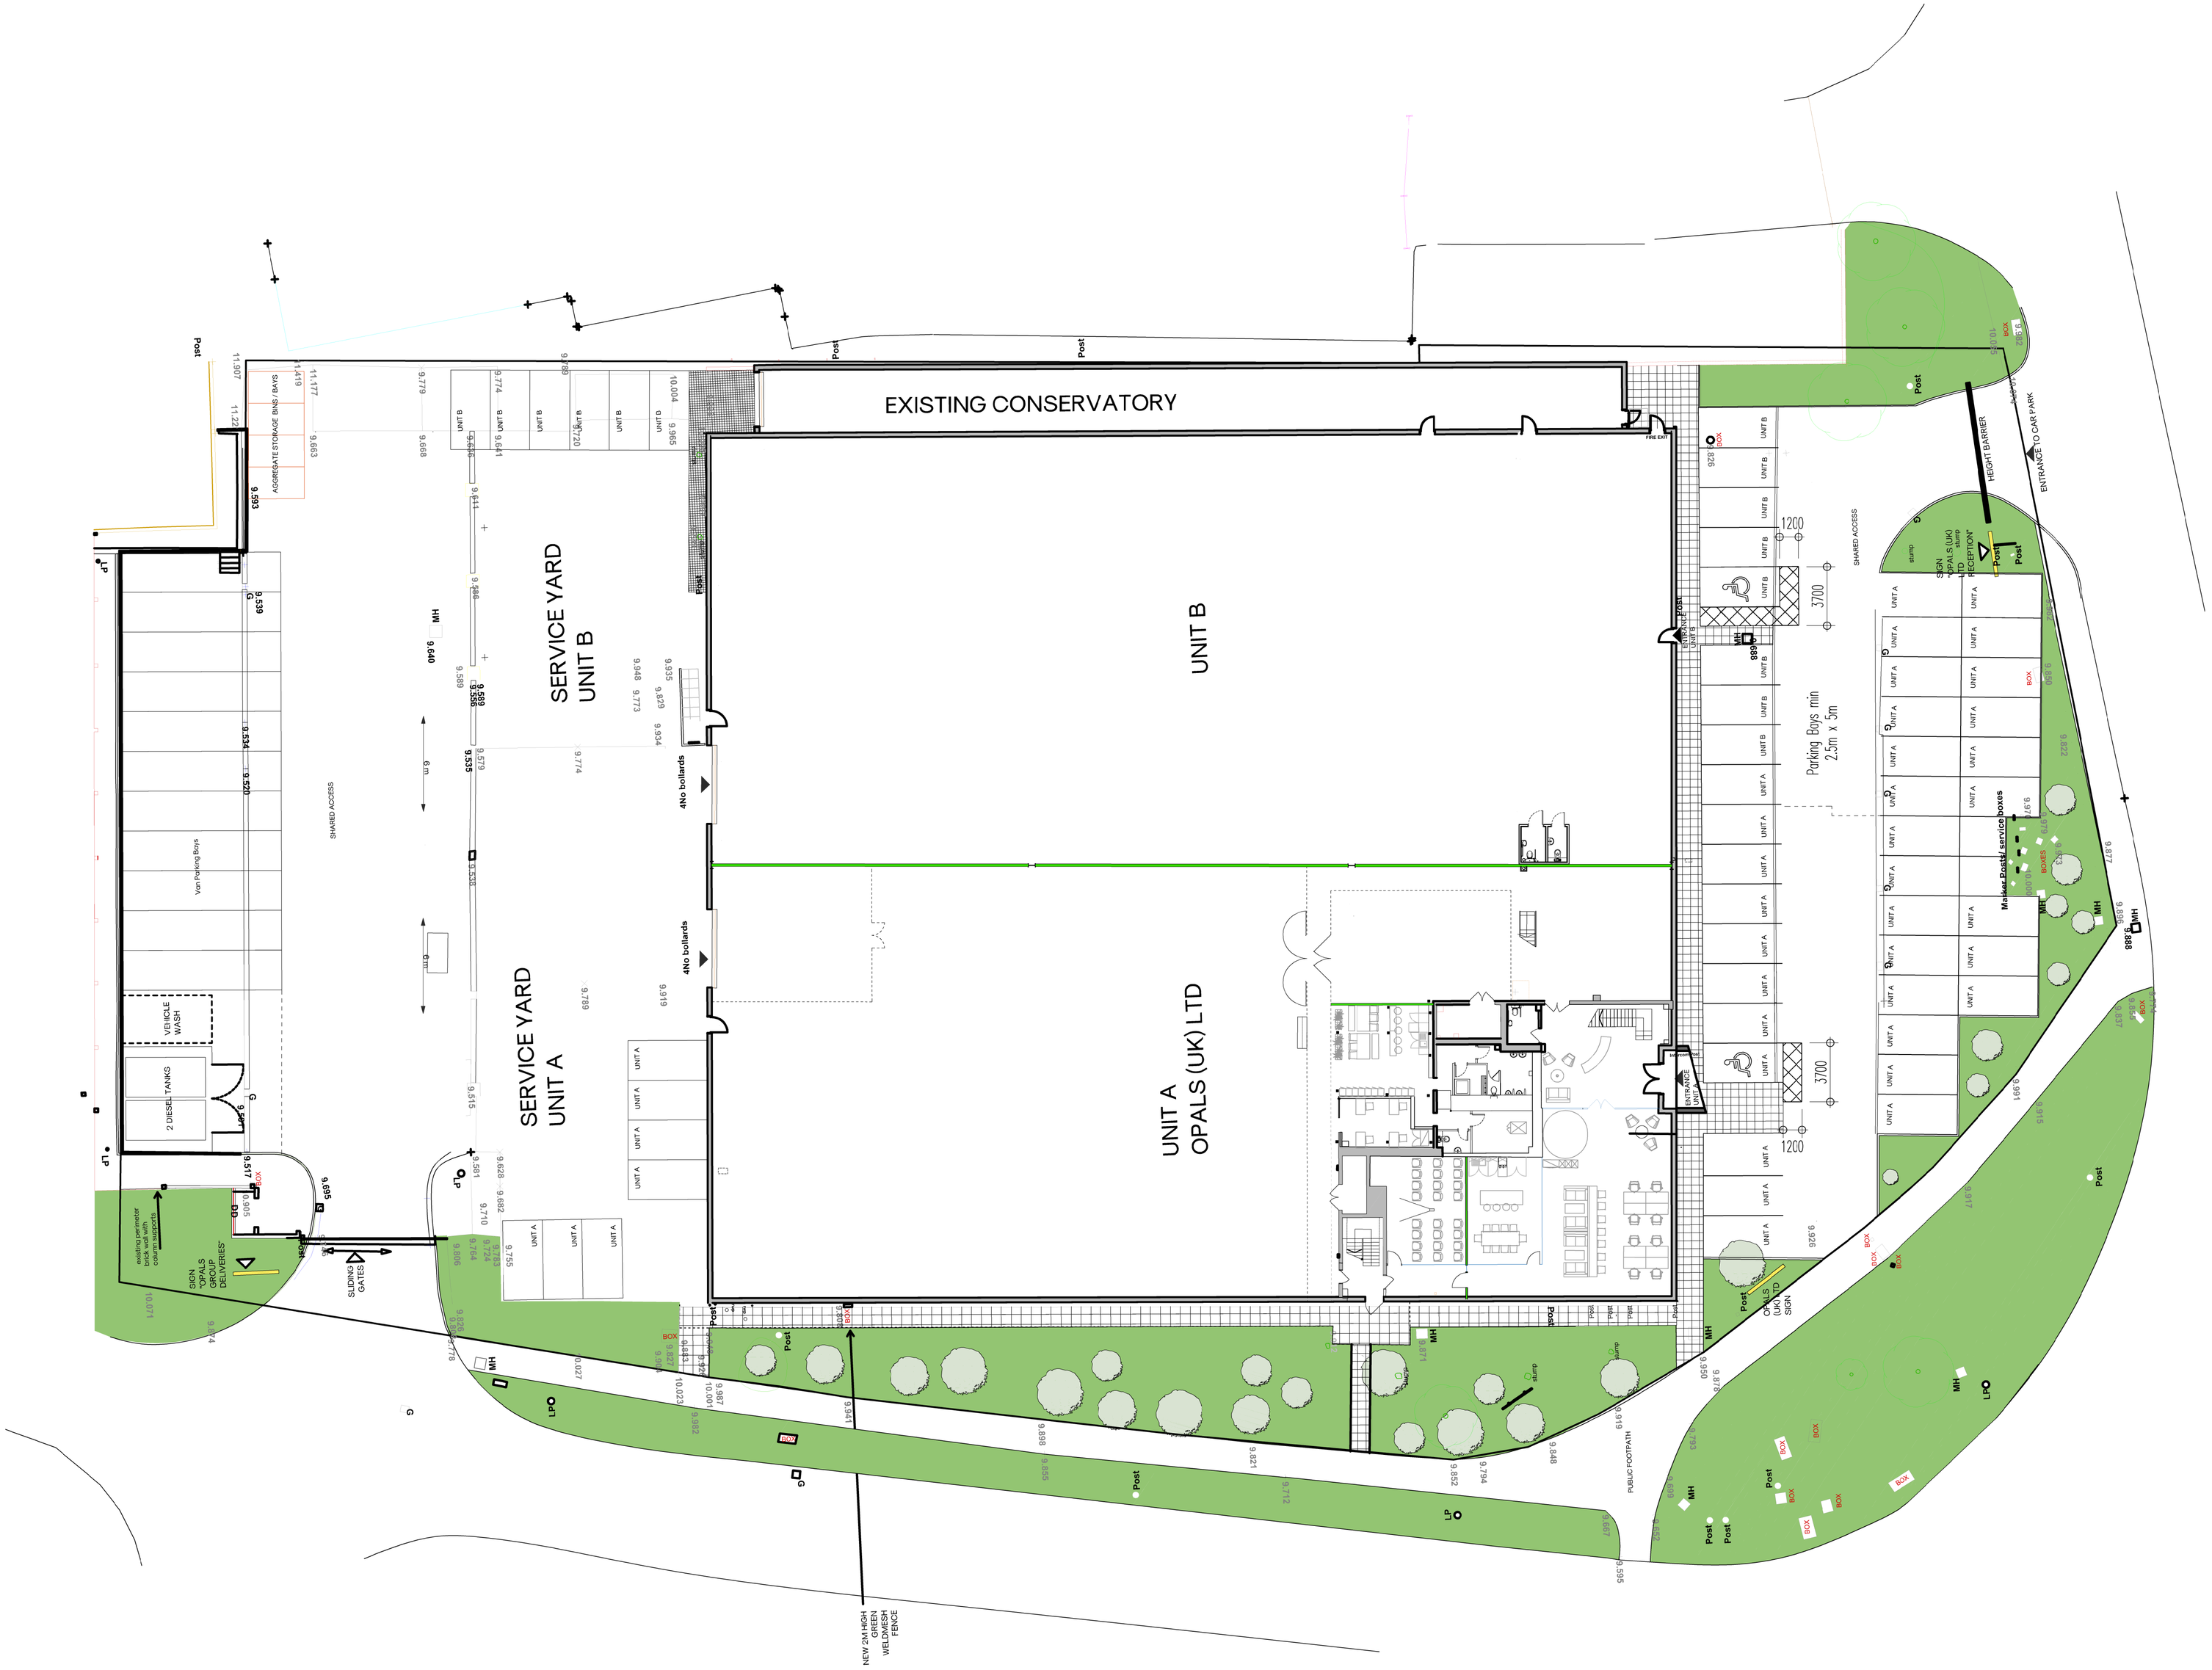

This drawing is copyright of DT Architects. Do not scale from this drawing. Check all dimensions onsite. The contractor shall bring any discrepancies immediately to the notice of the Architect.

This drawing to be read in conjunction with 'Project Specification Internal Fit Out, External Works and Interior Finishes' (current version) as prepared and issued by The Client.
Site Plan based on survey information received from Mr Will Baker

revision	note	date
C04	Parking numbers adjusted to front entrancearea. Block paving removed from rear yard.	17.06.2020
C03	Parking areas to front entrance adjusted	02.06.2020
C02	preliminary issue	28.04.2020
C01	preliminary issue	30.01.2020

client

Opals Group

project title

Building Refurbishment
Unit 1, Morley Way, Peterborough

drawing title

Proposed Contractor's Working Area

drawing status

For Construction

scale	date	
1:200 @ A1	January 2020	
project number	drawing number	revision
2544	AL0003	C04

DT ARCHITECTS
01733 393010
www.dtarchitects.co.uk